ROUTE	SECTION	COUNTY	TOTAL SHEETS	SHEET NO.
GRCDT	09-00038-00-BT	MASSAC	55	26
FROM STA.		TO STA.		
FEDERAL PROJECT NO. ARA-5045(009)		CONTRACT NO. 99417		

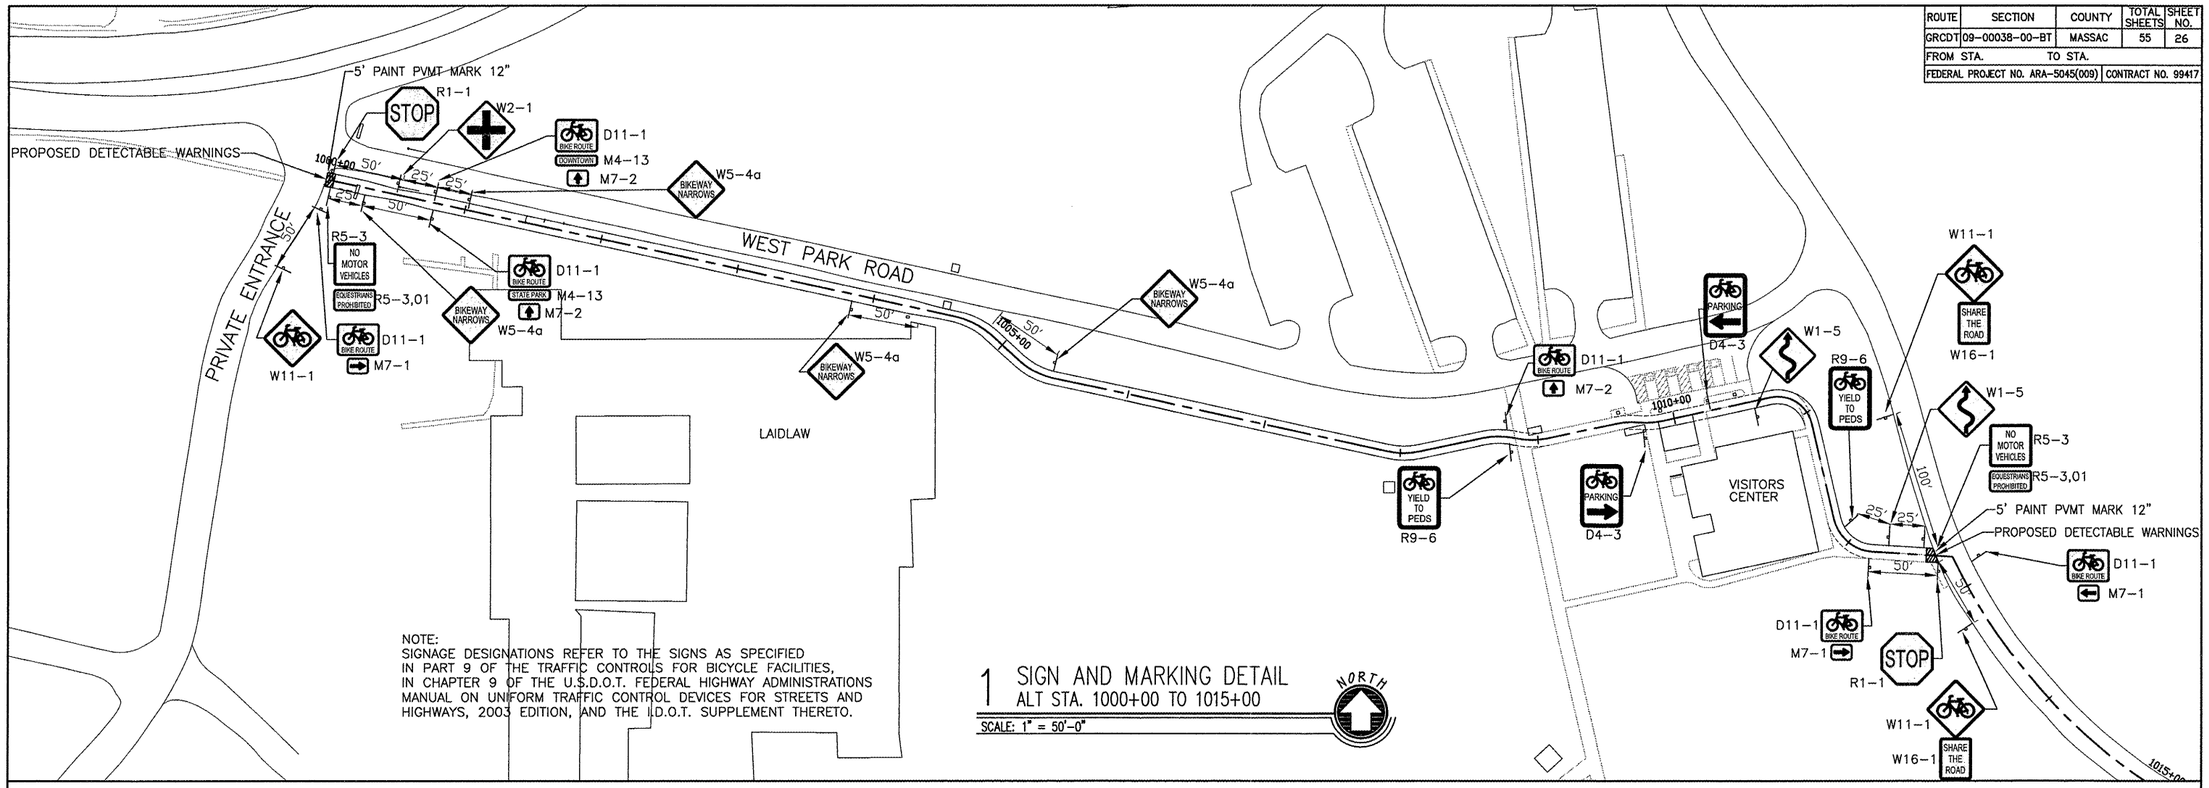

NOTE:
SIGNAGE DESIGNATIONS REFER TO THE SIGNS AS SPECIFIED IN PART 9 OF THE TRAFFIC CONTROLS FOR BICYCLE FACILITIES, IN CHAPTER 9 OF THE U.S.D.O.T. FEDERAL HIGHWAY ADMINISTRATIONS MANUAL ON UNIFORM TRAFFIC CONTROL DEVICES FOR STREETS AND HIGHWAYS, 2003 EDITION, AND THE I.D.O.T. SUPPLEMENT THERETO.

1 SIGN AND MARKING DETAIL
ALT STA. 1000+00 TO 1015+00

SCALE: 1" = 50'-0"

NORTH

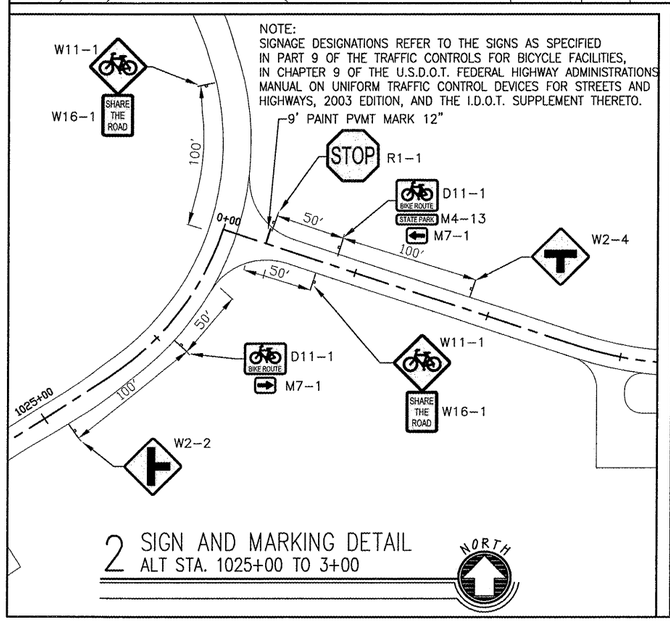

NOTE:
SIGNAGE DESIGNATIONS REFER TO THE SIGNS AS SPECIFIED IN PART 9 OF THE TRAFFIC CONTROLS FOR BICYCLE FACILITIES, IN CHAPTER 9 OF THE U.S.D.O.T. FEDERAL HIGHWAY ADMINISTRATIONS MANUAL ON UNIFORM TRAFFIC CONTROL DEVICES FOR STREETS AND HIGHWAYS, 2003 EDITION, AND THE I.D.O.T. SUPPLEMENT THERETO.

2 SIGN AND MARKING DETAIL
ALT STA. 1025+00 TO 3+00

NORTH

NOTE:
SIGNAGE DESIGNATIONS REFER TO THE SIGNS AS SPECIFIED IN PART 9 OF THE TRAFFIC CONTROLS FOR BICYCLE FACILITIES, IN CHAPTER 9 OF THE U.S.D.O.T. FEDERAL HIGHWAY ADMINISTRATIONS MANUAL ON UNIFORM TRAFFIC CONTROL DEVICES FOR STREETS AND HIGHWAYS, 2003 EDITION, AND THE I.D.O.T. SUPPLEMENT THERETO.

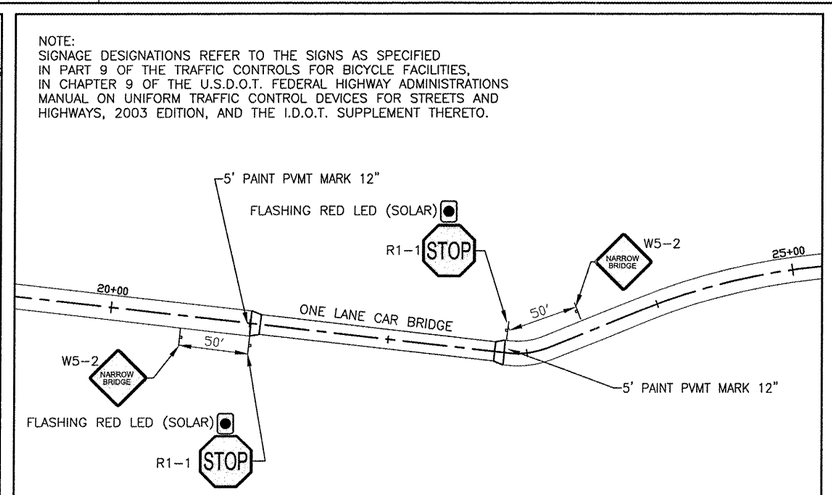

3 SIGN AND MARKING DETAIL
ALT STA. 19+00 TO 25+00

SCALE: 1" = 50'-0"

NORTH

NOTE:
SIGNAGE DESIGNATIONS REFER TO THE SIGNS AS SPECIFIED IN PART 9 OF THE TRAFFIC CONTROLS FOR BICYCLE FACILITIES, IN CHAPTER 9 OF THE U.S.D.O.T. FEDERAL HIGHWAY ADMINISTRATIONS MANUAL ON UNIFORM TRAFFIC CONTROL DEVICES FOR STREETS AND HIGHWAYS, 2003 EDITION, AND THE I.D.O.T. SUPPLEMENT THERETO.

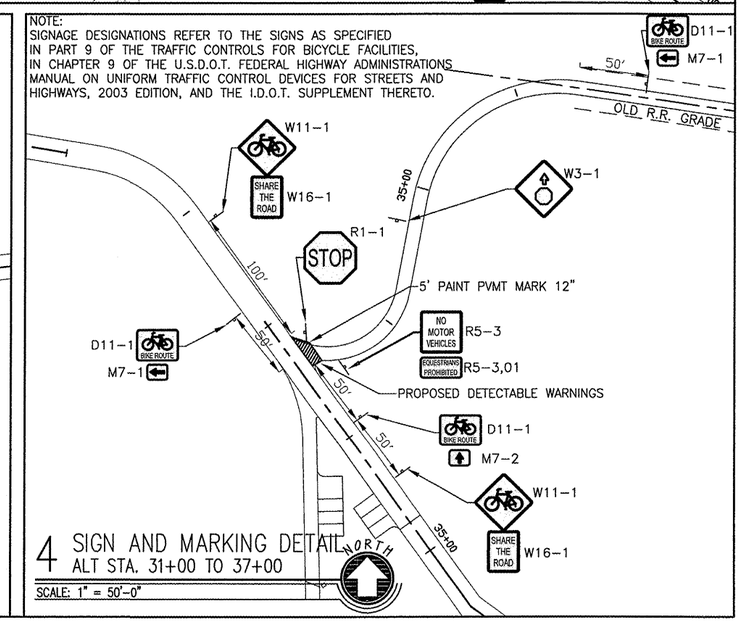

4 SIGN AND MARKING DETAIL
ALT STA. 31+00 TO 37+00

SCALE: 1" = 50'-0"

NORTH