ROUTE	SECTION	COUNTY	TOTAL SHEETS	SHEET NO.
GRCDT	09-00038-00-BT	MASSAC	55	27
FROM STA.	TO STA.			
FEDERAL PROJECT NO. ARA-5045(009)		CONTRACT NO. 99417		

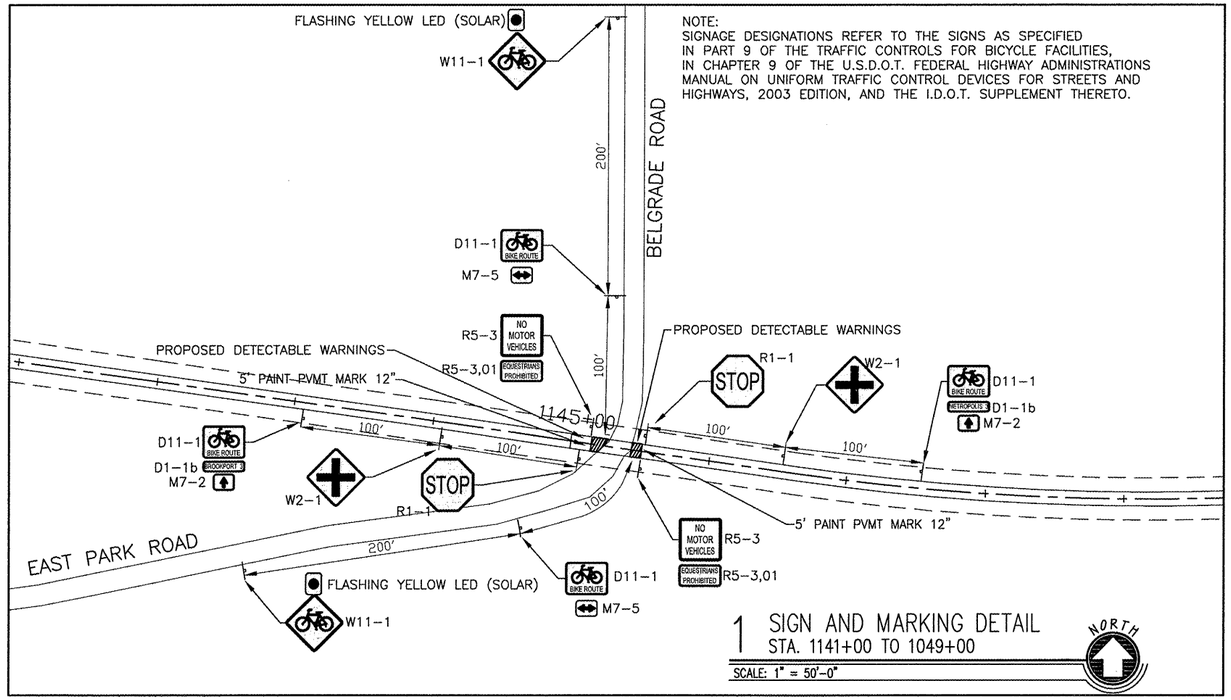

1 SIGN AND MARKING DETAIL
STA. 1141+00 TO 1049+00
SCALE: 1" = 50'-0"

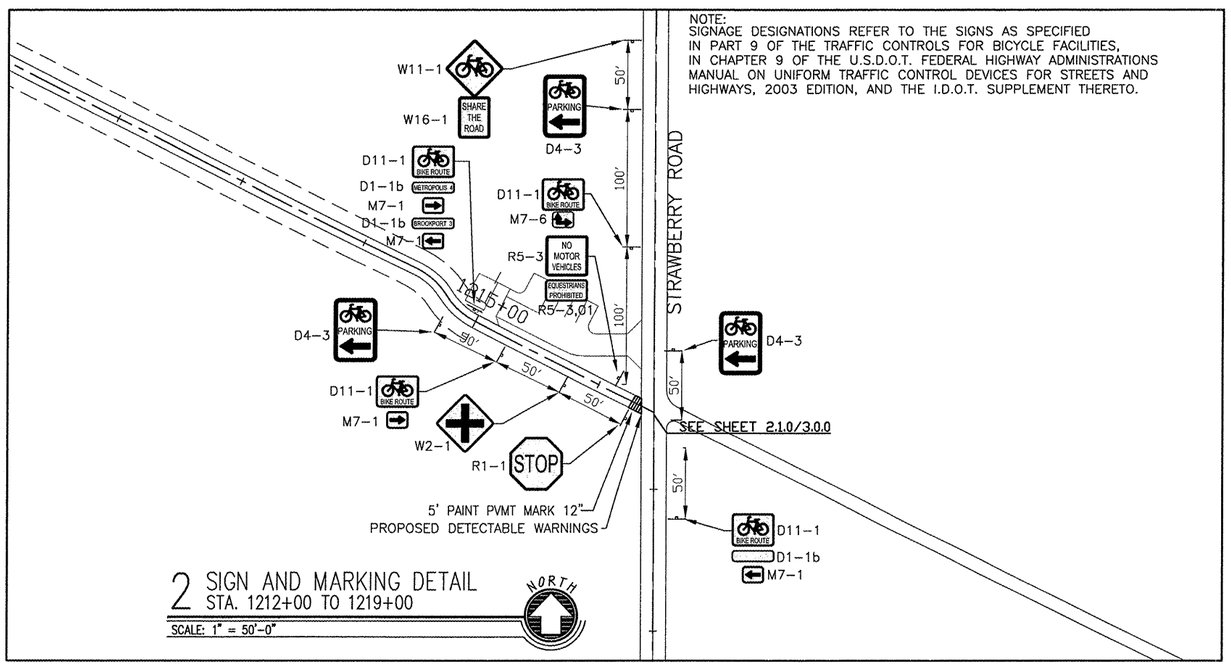

2 SIGN AND MARKING DETAIL
STA. 1212+00 TO 1219+00
SCALE: 1" = 50'-0"

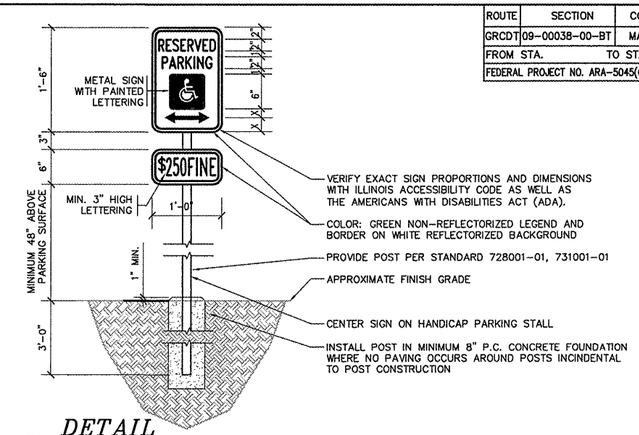

3 DETAIL
ADA PARKING SIGN
SCALE: N.T.S.

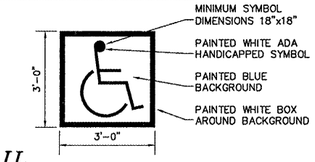

4 DETAIL
ADA PAVEMENT MARKER
SCALE: N.T.S.

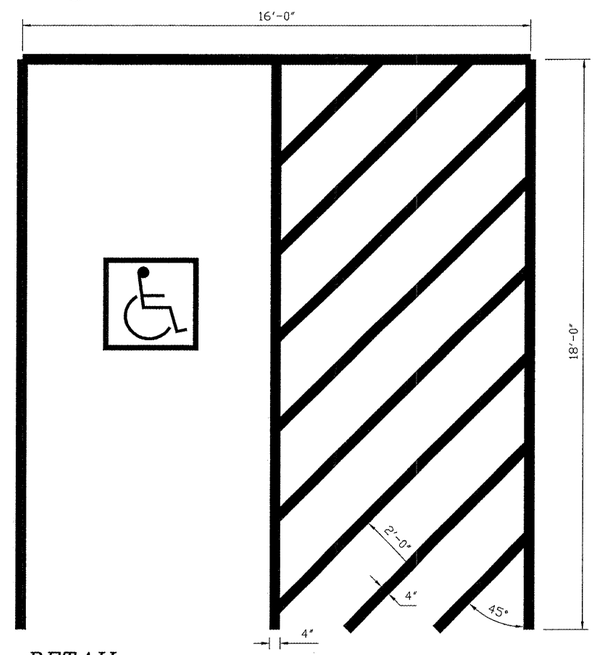

5 DETAIL
ADA PARKING SPACE PAVEMENT PARKING
SCALE: N.T.S.