PLOT DATE = 12/22/2008
FILE NAME = c:\pw_work\PWIDOT\MIDYJA\dms93964\xs_120_alder_hdgn
PLOT SCALE = 10.0000 ' / IN.
USER NAME = midyja

ORIGINAL SURVEY		BY	DATE
	SURVEYED		
	PLOTTED		
	TEMPLATE		
	AREAS		
NO.	AREAS CHECKED		

FINAL SURVEY		BY	DATE
	SURVEYED		
	PLOTTED		
NOTE BOOK	TEMPLATE		
	AREAS		
NO.	AREAS CHECKED		

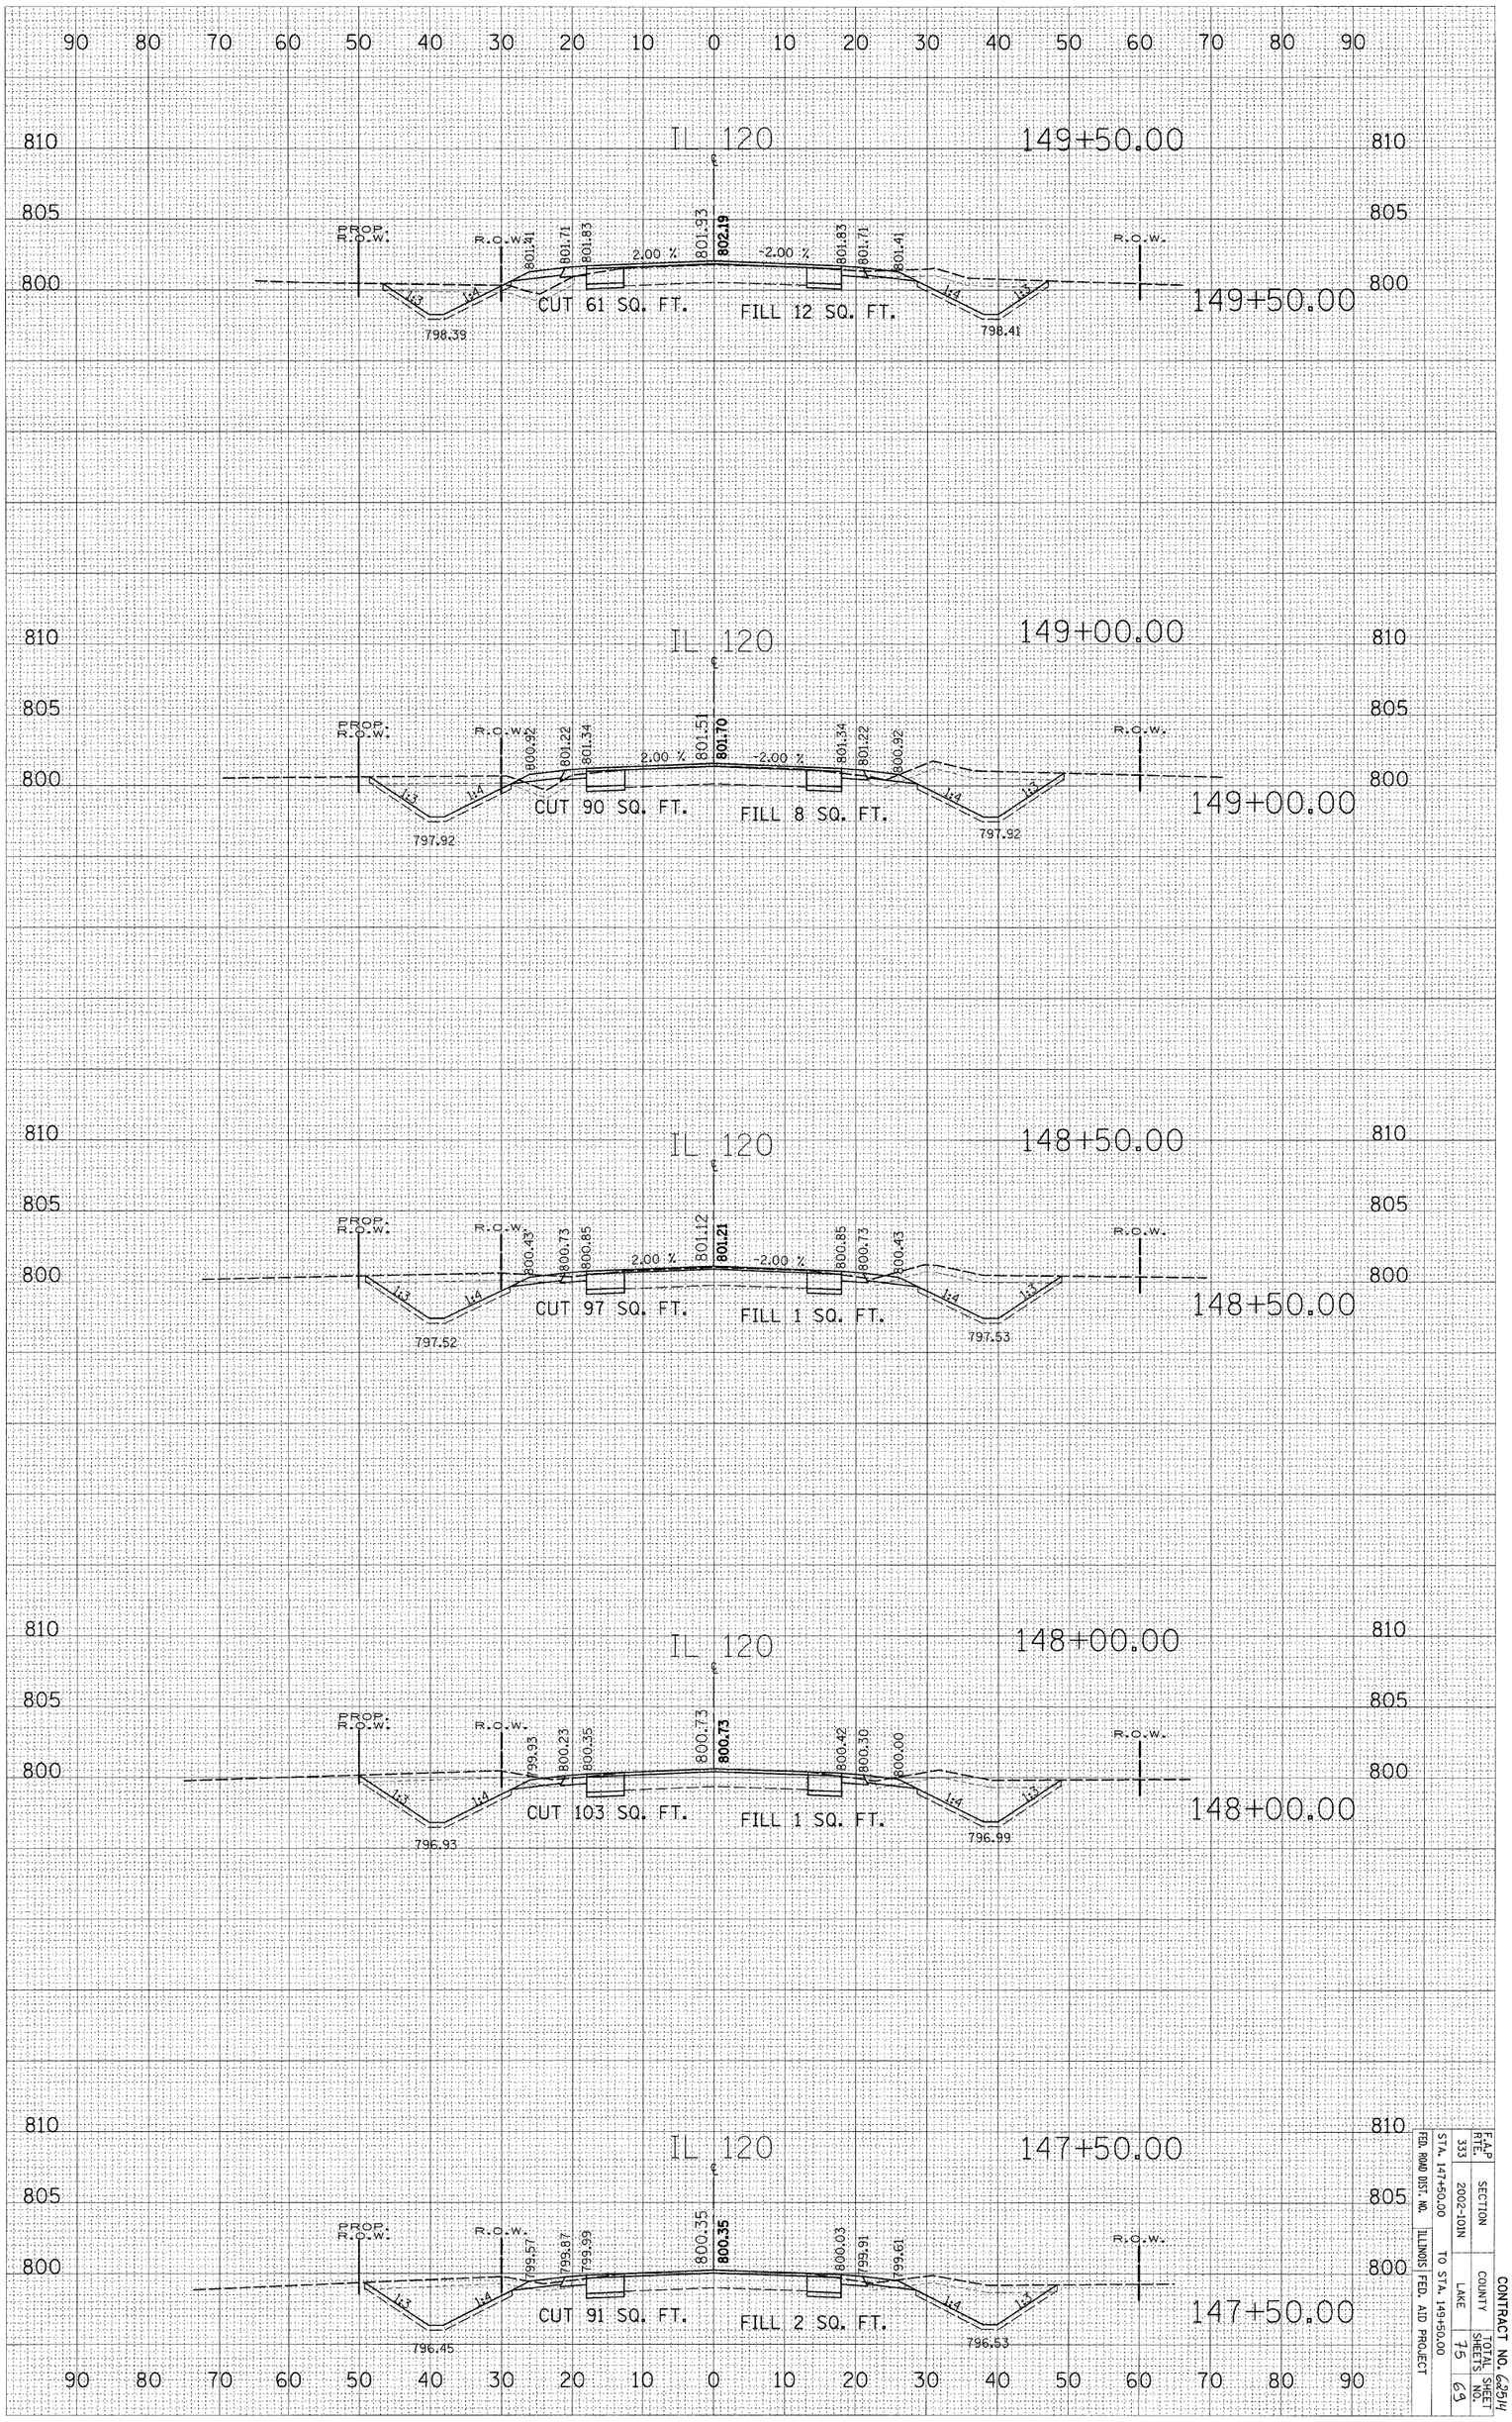

CONTRACT NO. 62614

F.A.P. RTE.	SECTION	COUNTY	TOTAL SHEETS	SHEET NO.
333	2002-10IN	LAKE	75	63

STA. 147+50.00 TO STA. 149+50.00

FED. ROAD DIST. NO. | ILLINOIS | FED. AID PROJECT