PLOT DATE = 12/22/2008
FILE NAME = c:\pw_work\PWIDOT\MIDYJA\dms93964\xs_120_sh.dgn
PLOT SCALE = 10.0000 ' / IN.
USER NAME = midyja

| ORIGINAL SURVEY | | BY | DATE |
|---|---|---|---|
| NO. | SURVEYED | | |
| | PLOTTED | | |
| | TEMPLATE | | |
| | AREAS | | |
| | AREAS CHECKED | | |

| FINAL SURVEY | | BY | DATE |
|---|---|---|---|
| NOTE BOOK | SURVEYED | | |
| | PLOTTED | | |
| | TEMPLATE | | |
| | AREAS | | |
| NO. | AREAS CHECKED | | |

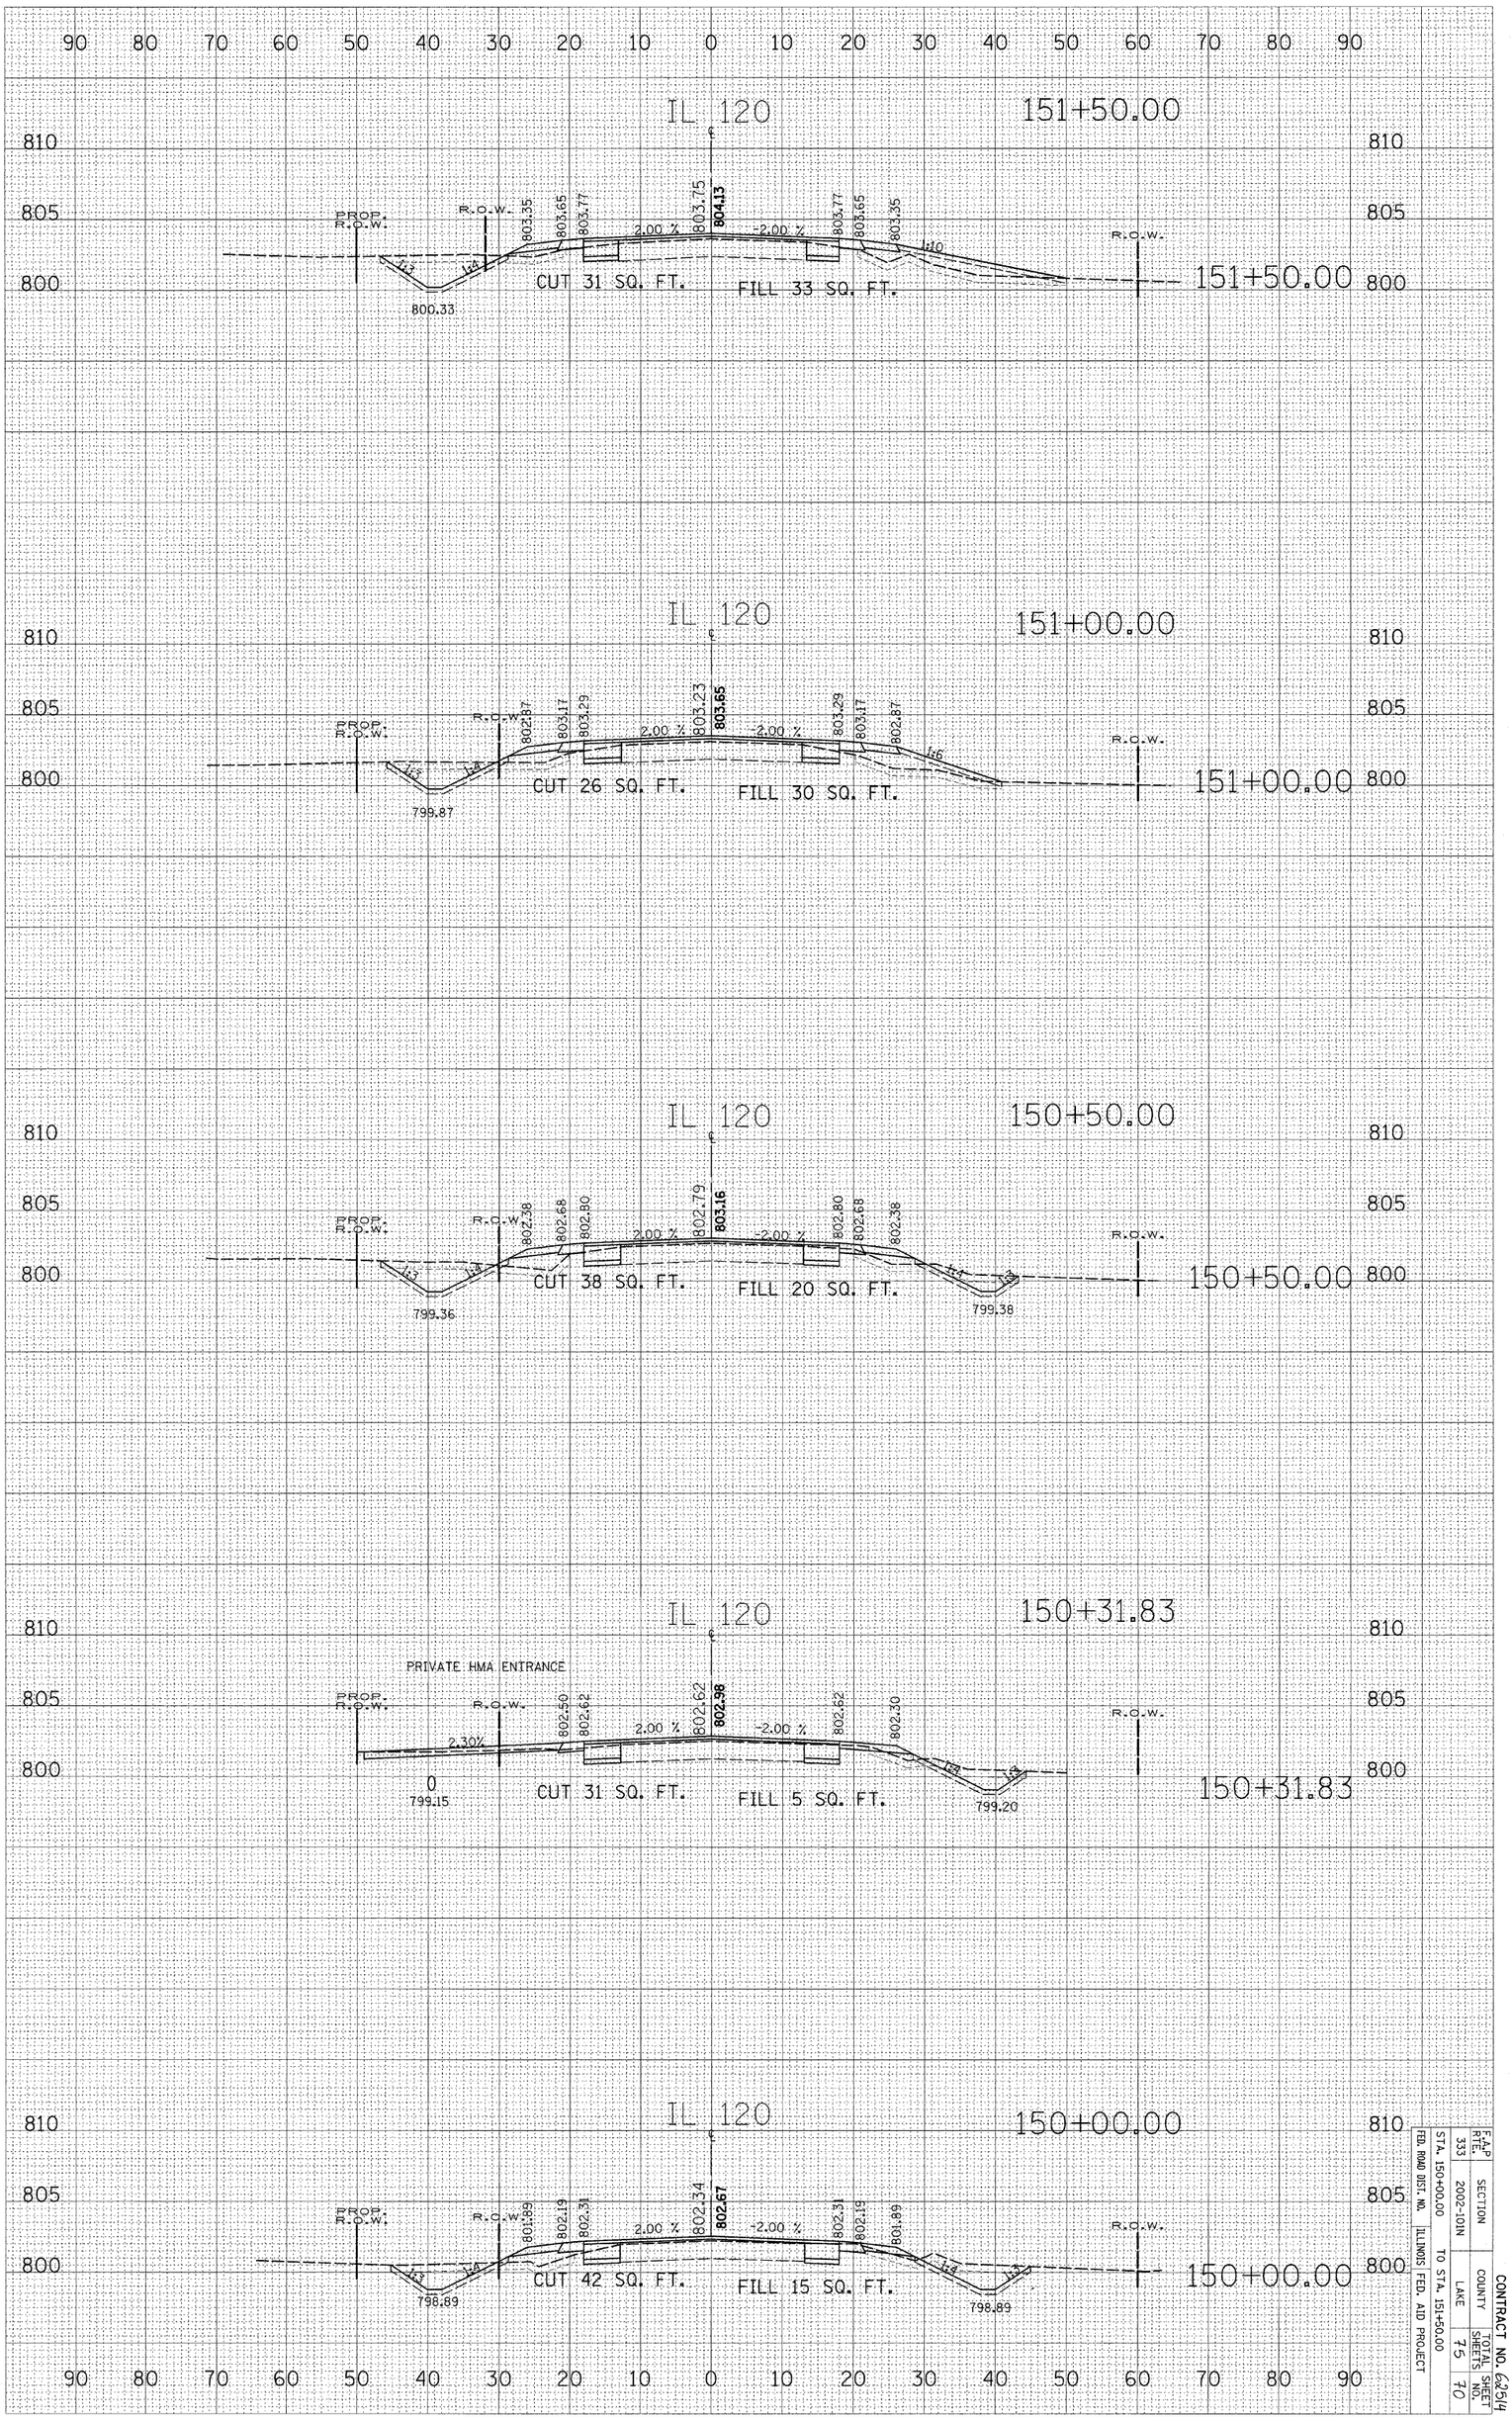


CONTRACT NO. 62F54

| F.A.P. RTE. | SECTION | COUNTY | TOTAL SHEETS | SHEET NO. |
|---|---|---|---|---|
| 333 | 2002-10IN | LAKE | 75 | 70 |

FED. ROAD DIST. NO. | ILLINOIS | FED. AID PROJECT

STA. 150+00.00 TO STA. 151+50.00