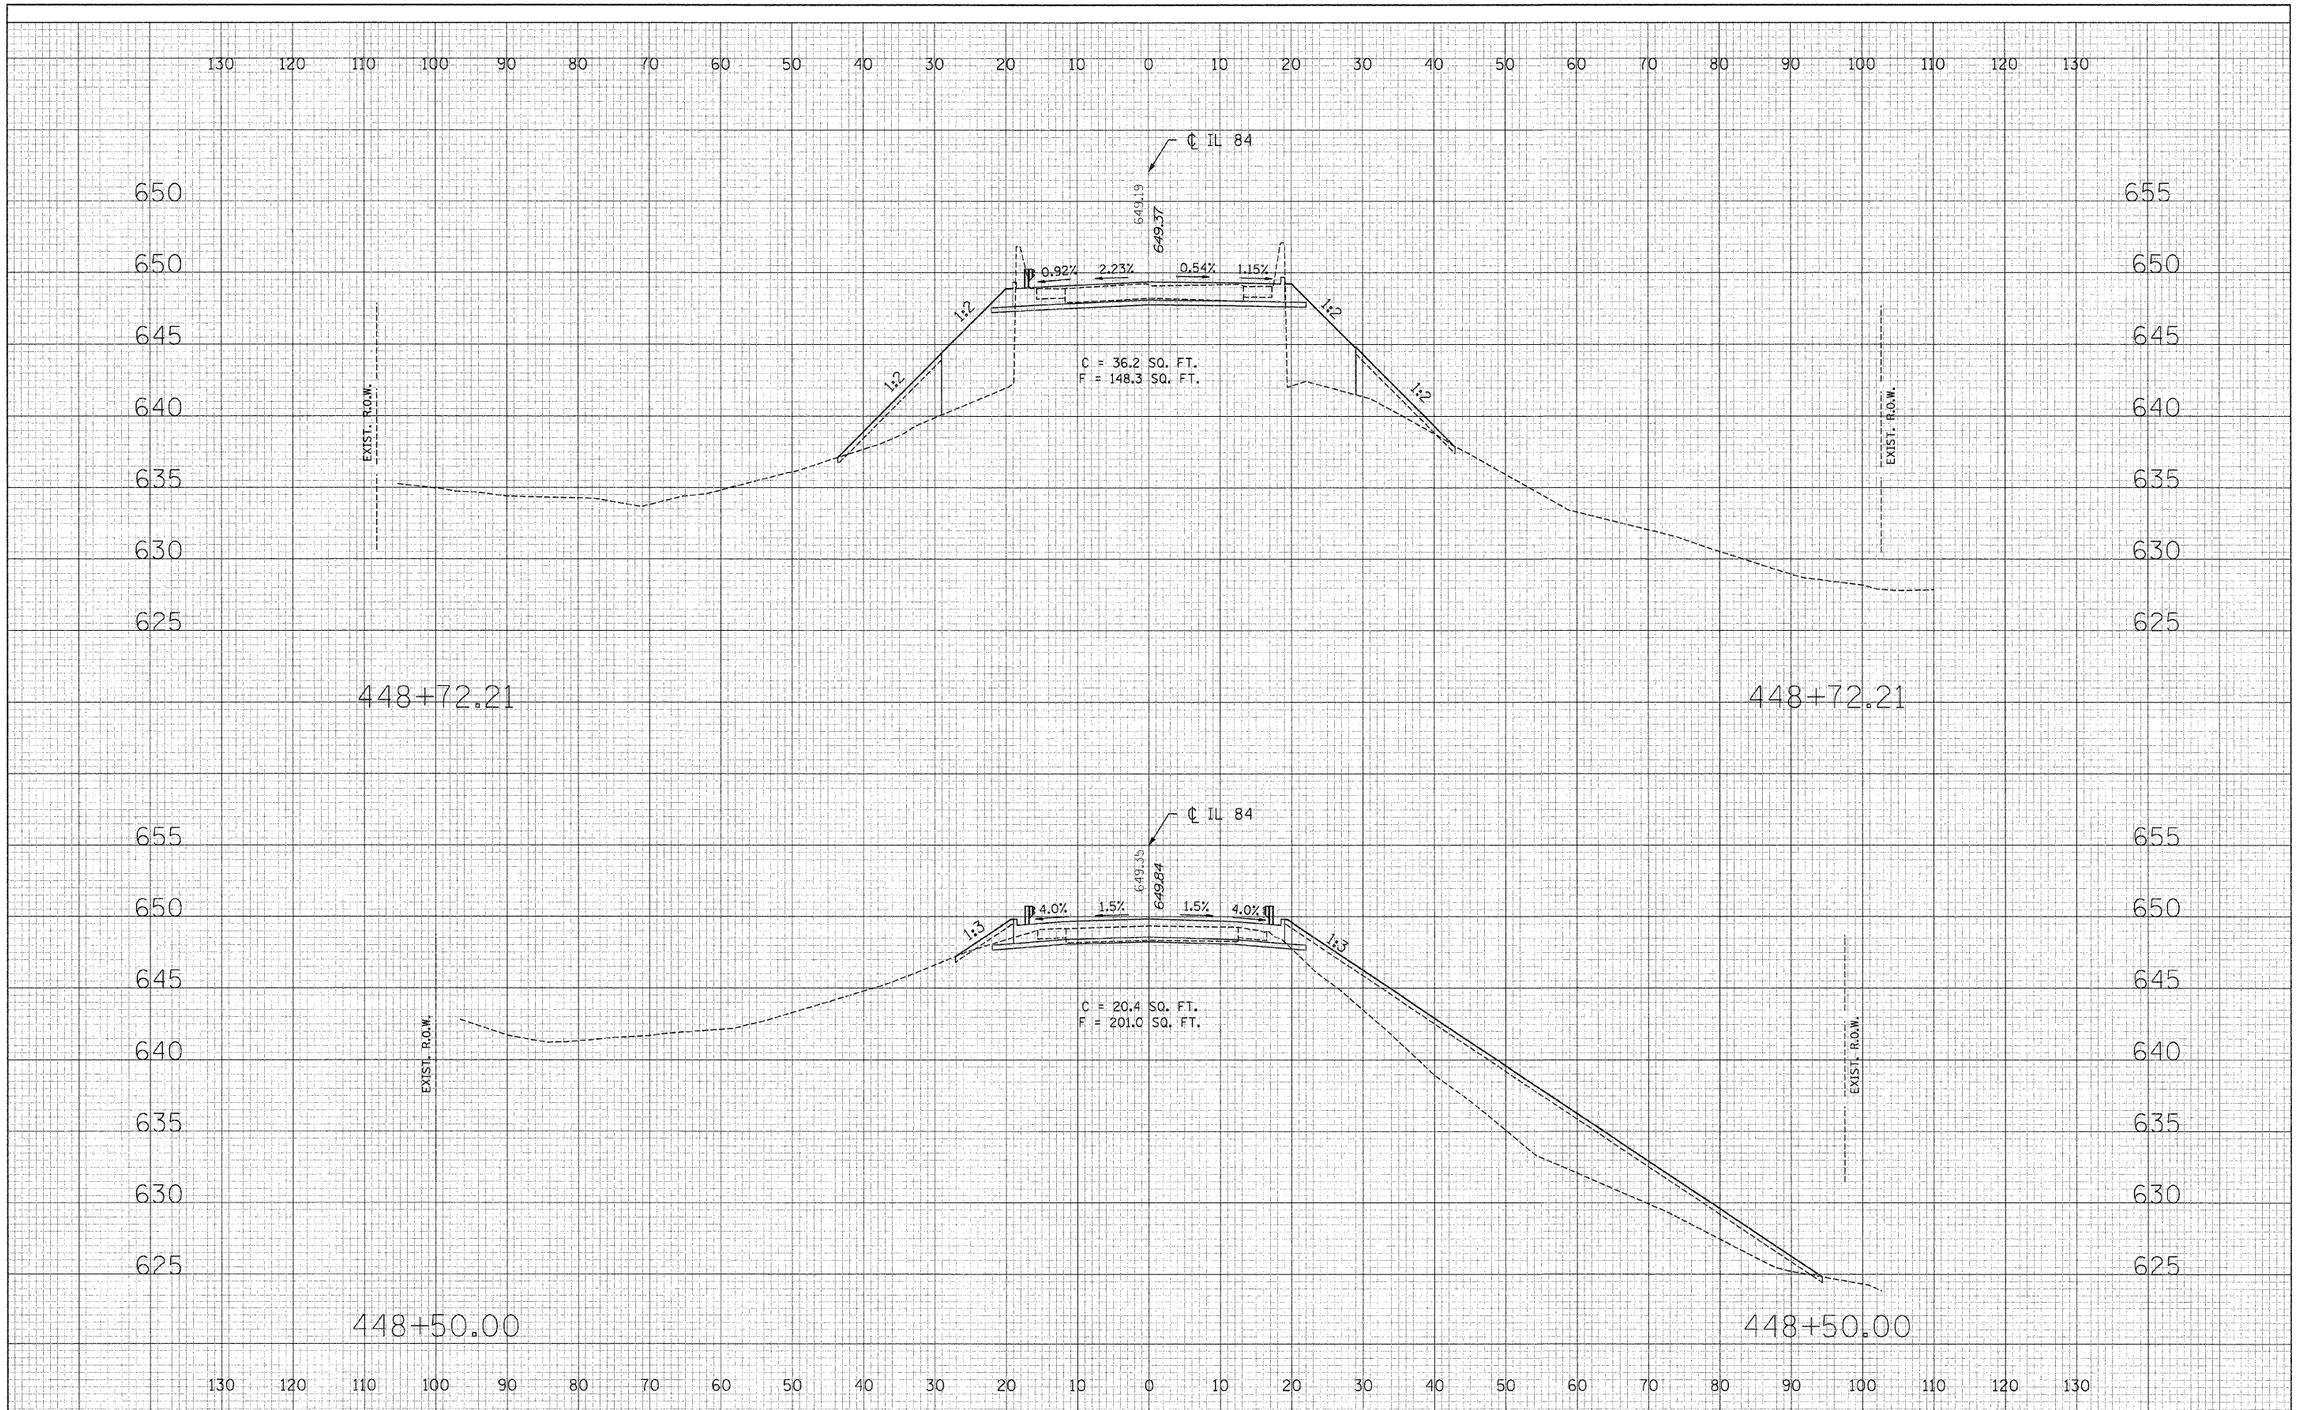

FINAL SURVEY		BY	DATE
NOTE BOOK	SURVEYED		
	PLOTTED		
	TEMPLATE		
	AREAS		
NO.	AREAS CHECKED		

ORIGINAL SURVEY		BY	DATE
NOTE BOOK	SURVEYED		
	PLOTTED		
	TEMPLATE		
	AREAS		
NO.	AREAS CHECKED		

FILE NAME = E:\0804\51-58_XS-SHT.dgn	USER NAME = Plotted by new2	DESIGNED - ST	REVISED -
		DRAWN - ST	REVISED -
	PLOT SCALE = 10.000 ft / IN.	CHECKED - FL	REVISED -
	PLOT DATE = 12/11/2008	DATE - 04/2008	REVISED -

STATE OF ILLINOIS
DEPARTMENT OF TRANSPORTATION

CROSS SECTIONS
IL 84 OVER IRISH HOLLOW CREEK

SCALE: 1"=10'H,5'V | SHEET NO. OF SHEETS | STA. 448+50.00 TO STA. 448+72.21

F.A.P. RTE.	SECTION	COUNTY	TOTAL SHEETS	SHEET NO.
308	(103C-1BR)D	JO DAVIESS	62	54
		CONTRACT NO. 64C03		
FED. ROAD DIST. NO.	ILLINOIS	FED. AID PROJECT		