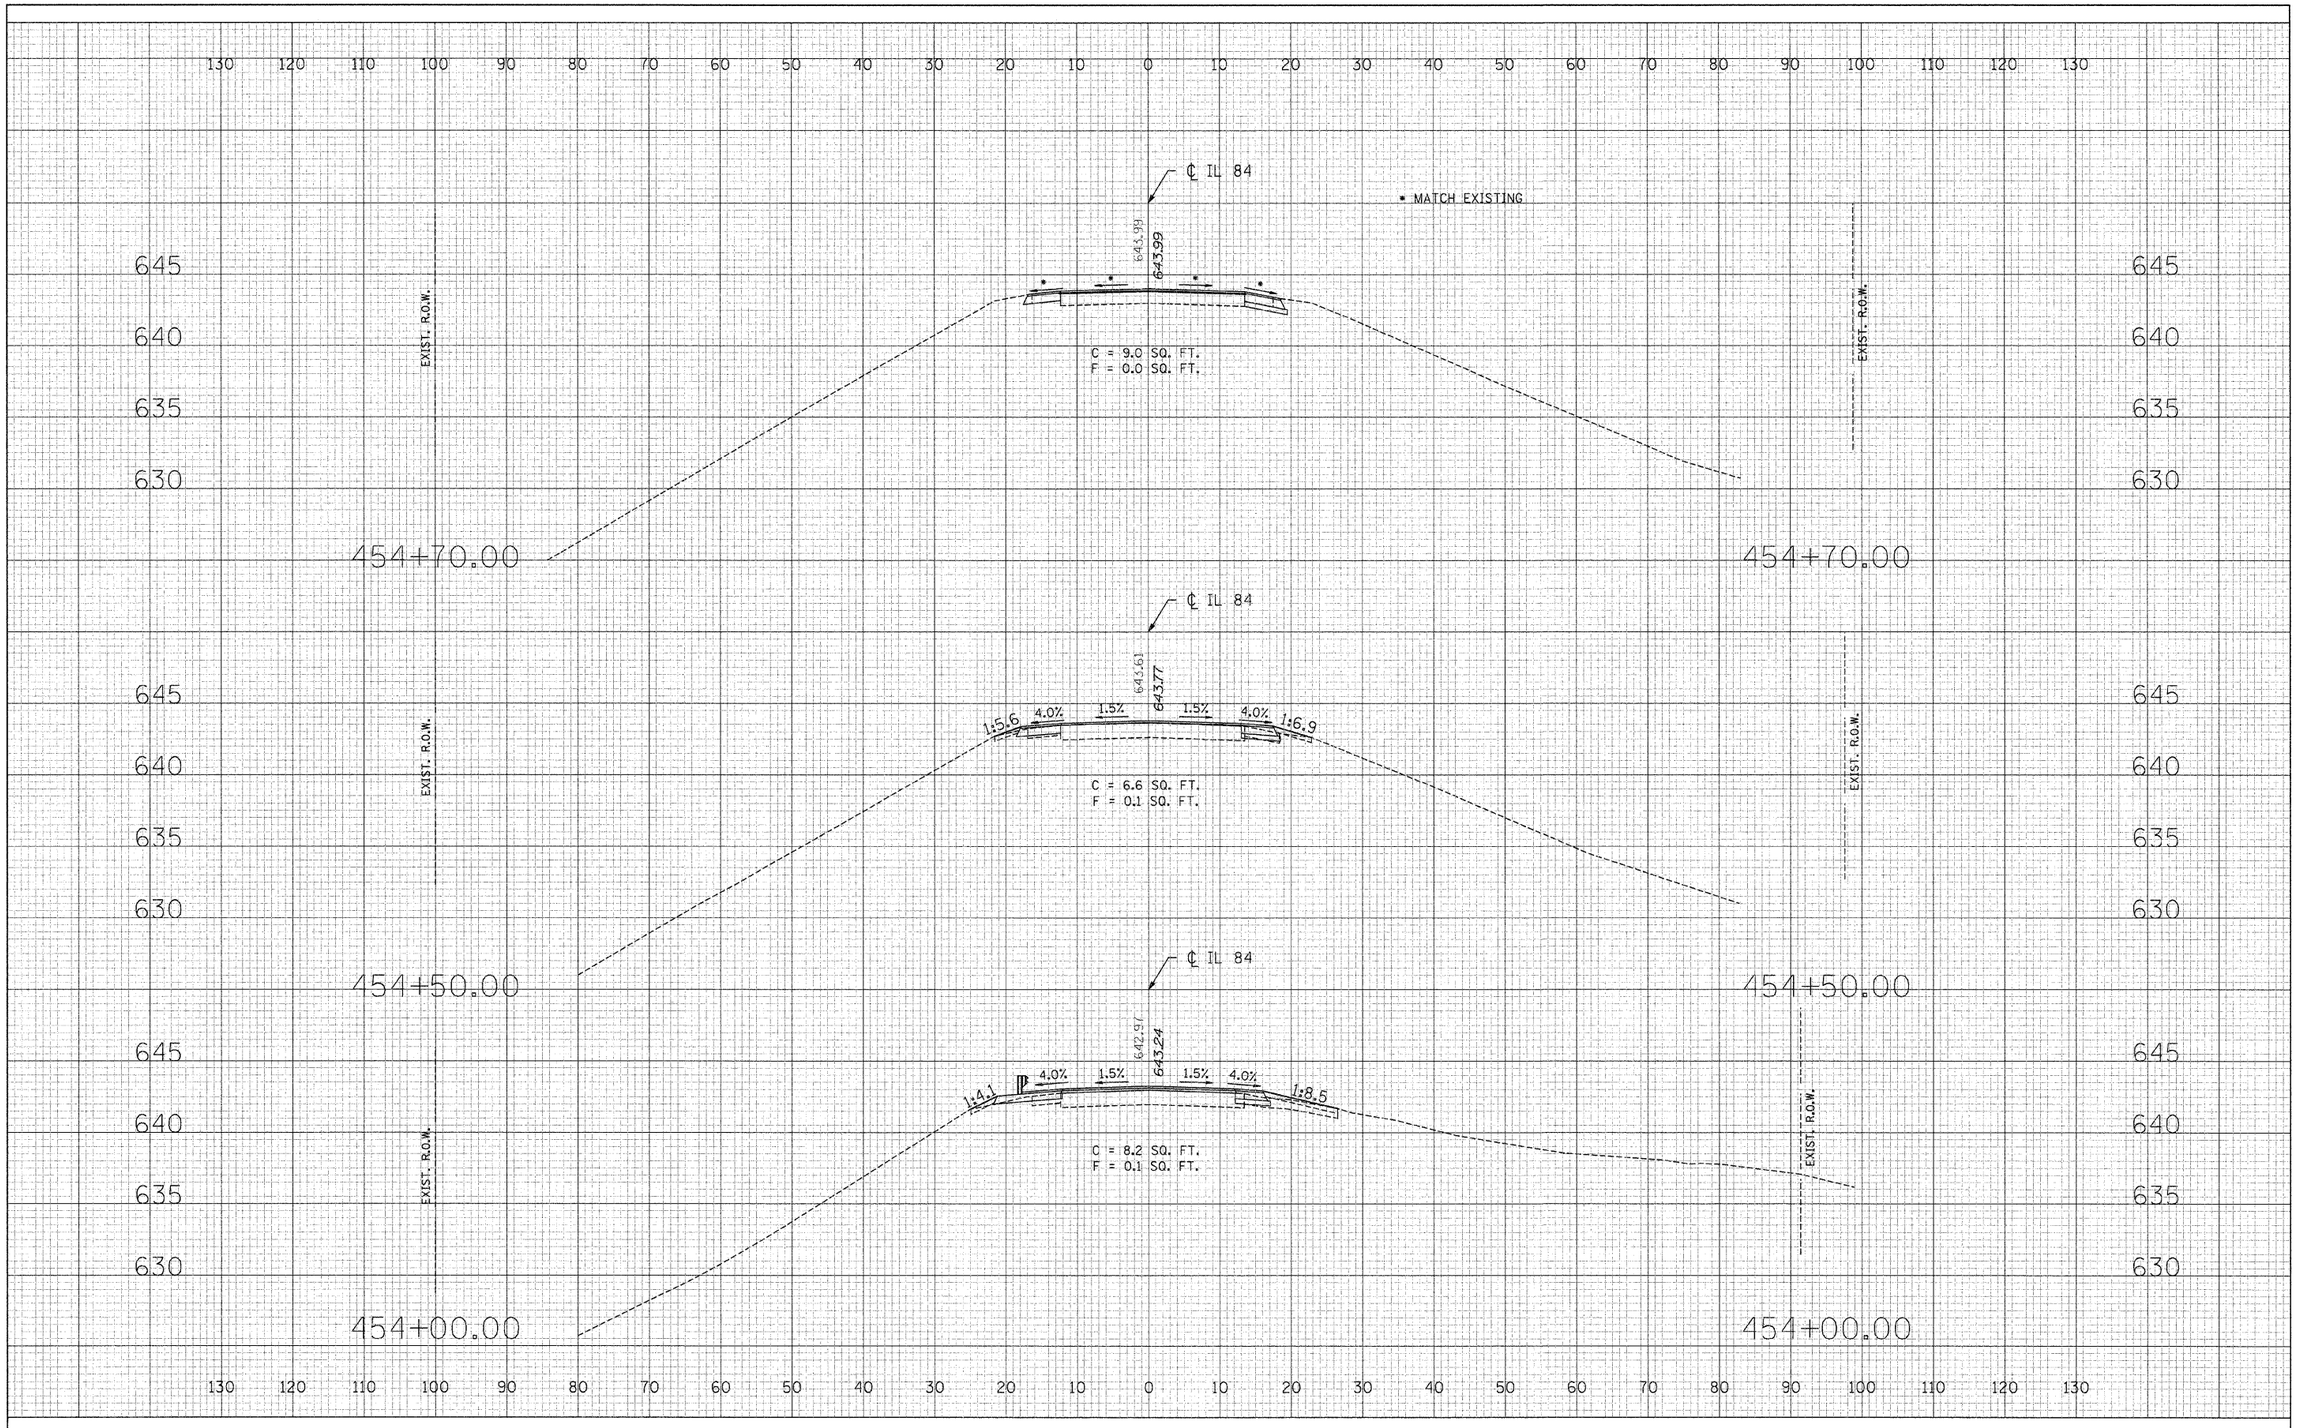

FINAL SURVEY	BY	DATE
SURVEYED		
PLOTTED		
TEMPLATE		
AREAS		
AREAS CHECKED		
NOTE BOOK NO.		

ORIGINAL SURVEY	BY	DATE
SURVEYED		
PLOTTED		
TEMPLATE		
AREAS		
AREAS CHECKED		
NOTE BOOK NO.		

FILE NAME = E:\0804\51-58_XS-SHT.dgn	USER NAME = Plotted by new2	DESIGNED - ST	REVISED -
		DRAWN - ST	REVISED -
	PLOT SCALE = 10.000 ft / IN.	CHECKED - FL	REVISED -
	PLOT DATE = 12/11/2008	DATE - 04/2008	REVISED -

STATE OF ILLINOIS
DEPARTMENT OF TRANSPORTATION

CROSS SECTIONS
IL 84 OVER IRISH HOLLOW CREEK

SCALE: 1"=10'H,5'V | SHEET NO. OF SHEETS | STA. 454+00.00 TO STA. 454+70.00

F.A.P. RTE.	SECTION	COUNTY	TOTAL SHEETS	SHEET NO.
308	(103C-1BRID)	JO DAVIESS	62	58

CONTRACT NO. 64C03

FED. ROAD DIST. NO. | ILLINOIS | FED. AID PROJECT