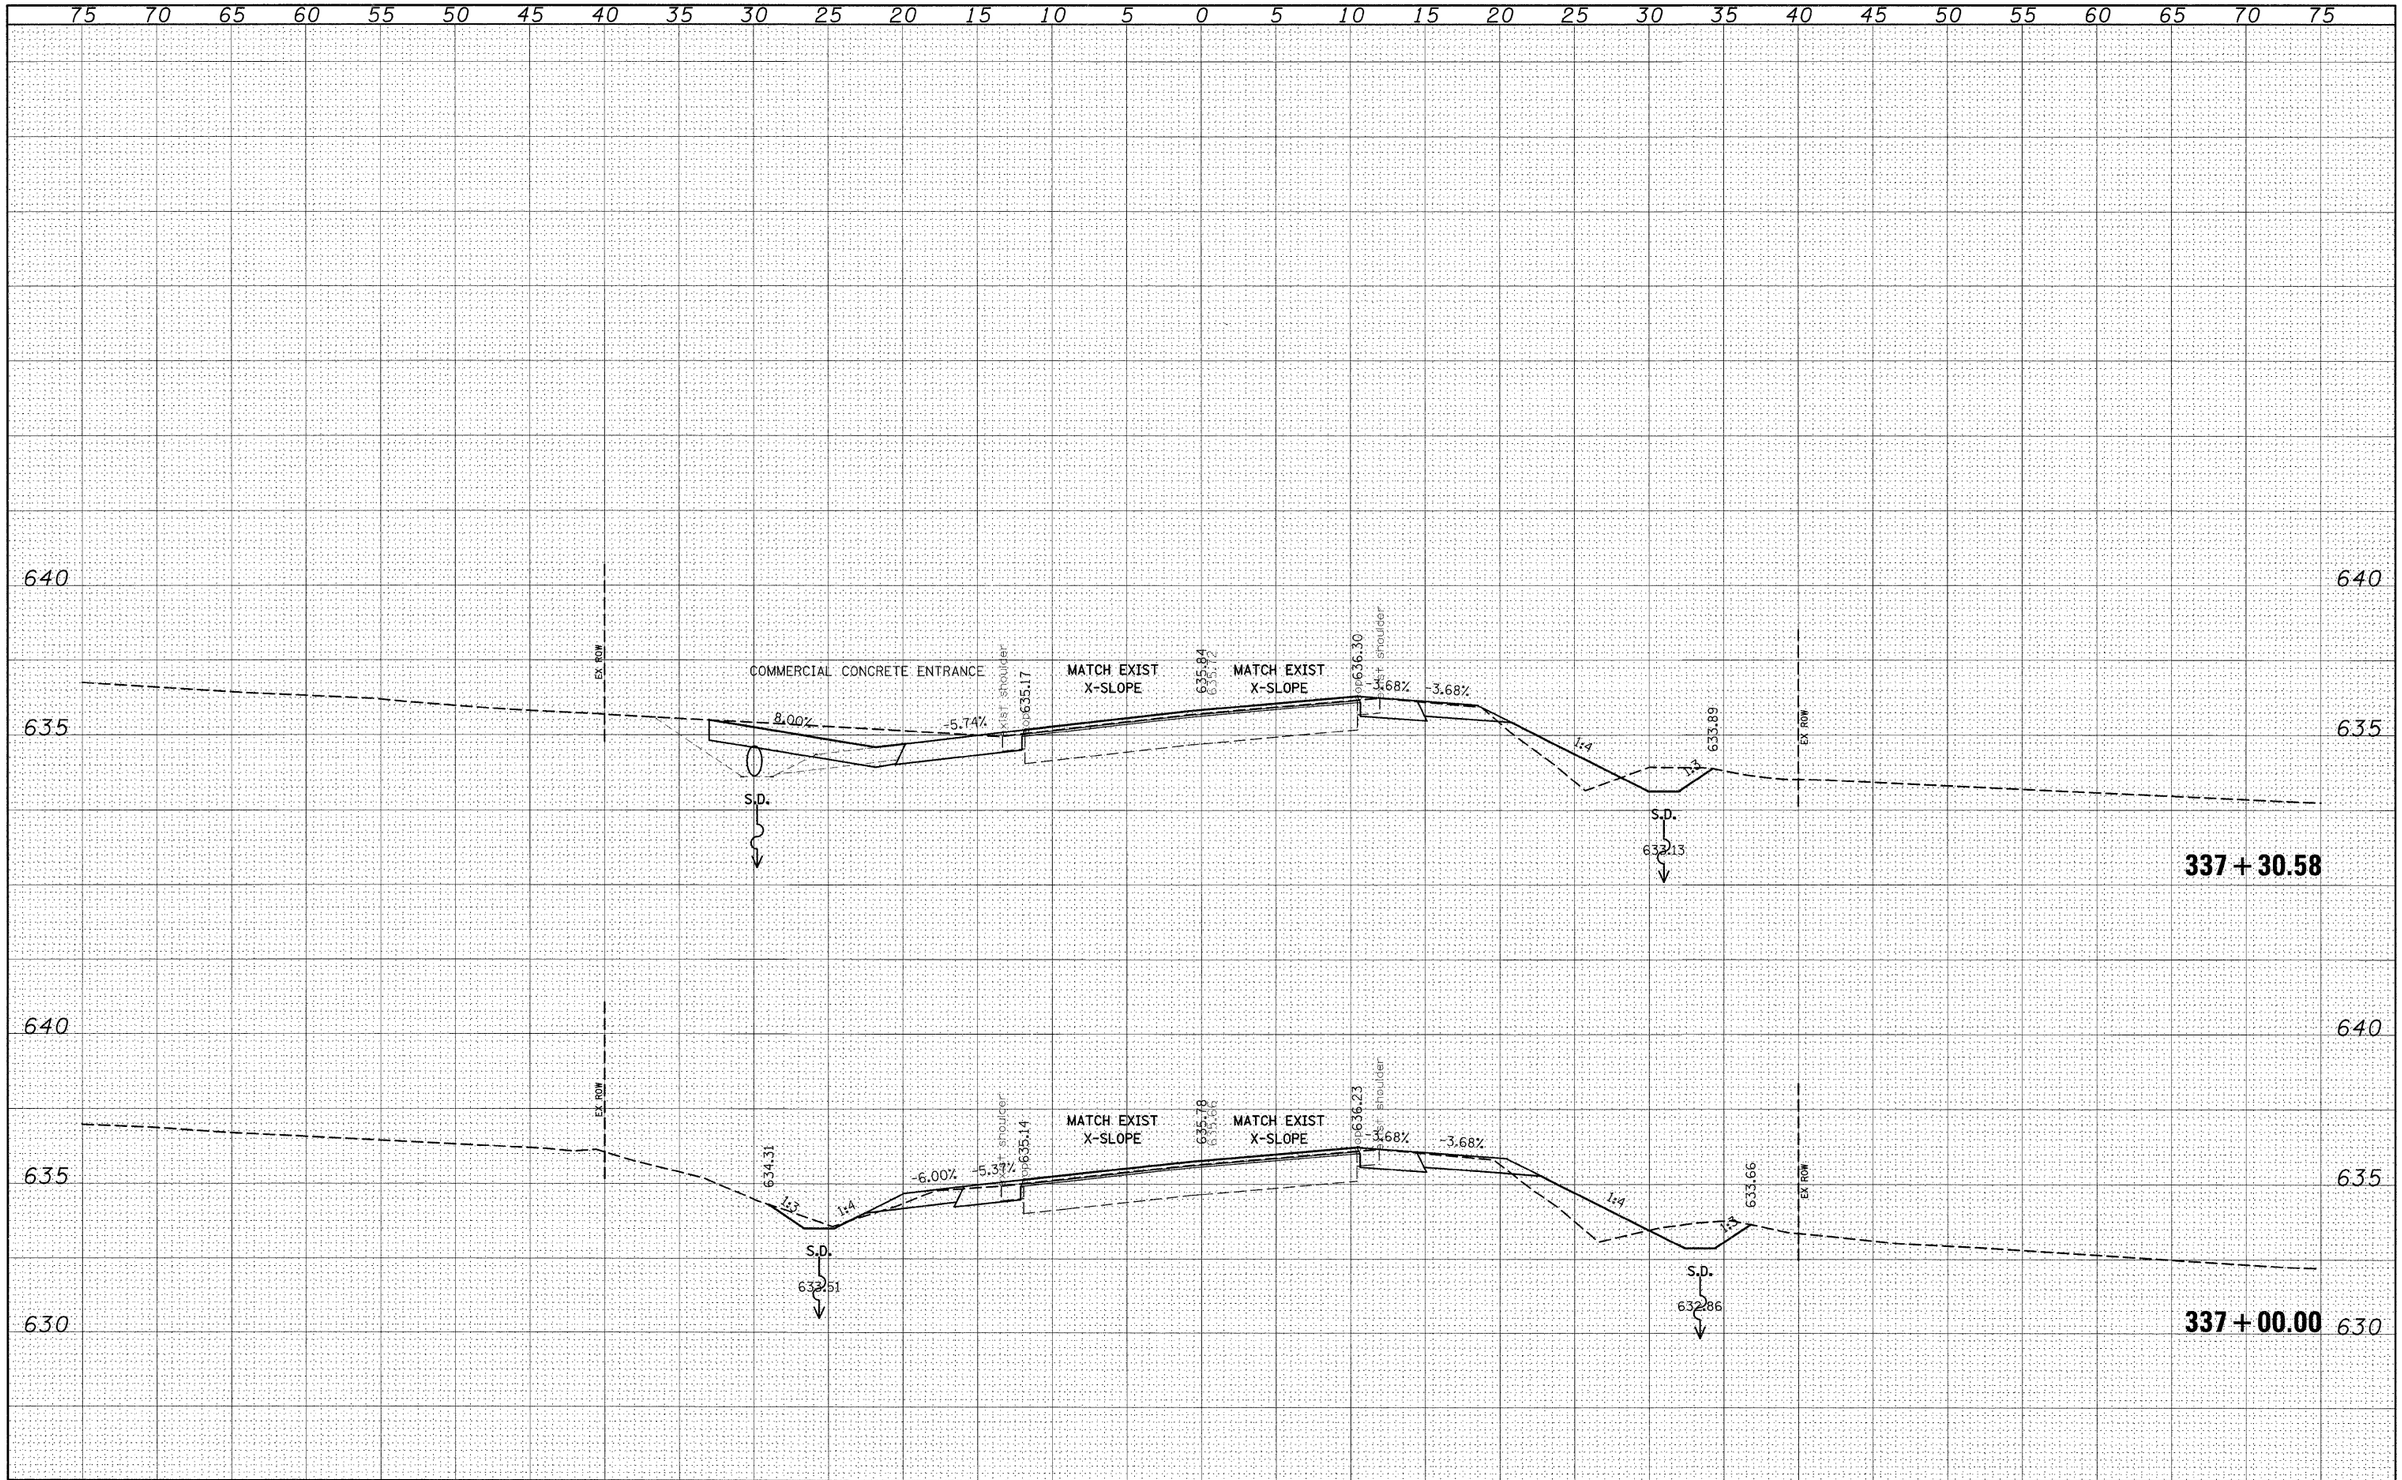


| FINAL SURVEY | BY | DATE |
|---|---|---|
| SURVEYED | | |
| PLOTTED | | |
| TEMPLATE | | |
| AREAS | | |
| AREAS CHECKED | | |
| NOTE BOOK | | |
| NO. | | |

| ORIGINAL SURVEY | BY | DATE |
|---|---|---|
| SURVEYED | | |
| PLOTTED | | |
| TEMPLATE | | |
| AREAS | | |
| AREAS CHECKED | | |
| NOTE BOOK | | |
| NO. | | |

FILE NAME = c:\pw_work\PWIDOT\DINTELMANJN\dms51225\xsht01802jdgn

USER NAME = dintelmanjn
PLOT SCALE = 5.0000 ' / IN.
PLOT DATE = 12/16/2008

DESIGNED - ___
DRAWN - ___
CHECKED - ___
DATE - _____

REVISED - ___ _____
REVISED - ___ _____
REVISED - ___ _____
REVISED - ___ _____

**STATE OF ILLINOIS**
**DEPARTMENT OF TRANSPORTATION**

**CROSS SECTIONS**

SCALE: _____ | SHEET NO. __ OF ___ SHEETS | STA. 337+00.00 TO STA. 337+30.58

| F.A.P. RTE. | SECTION | COUNTY | TOTAL SHEETS | SHEET NO. |
|---|---|---|---|---|
| 809 | (133,134)RS-4,135RS-5 | ST. CLAIR, MONROE | 252 | 227 |

CONTRACT NO. 76408

FED. ROAD DIST. NO. _ | ILLINOIS | FED. AID PROJECT