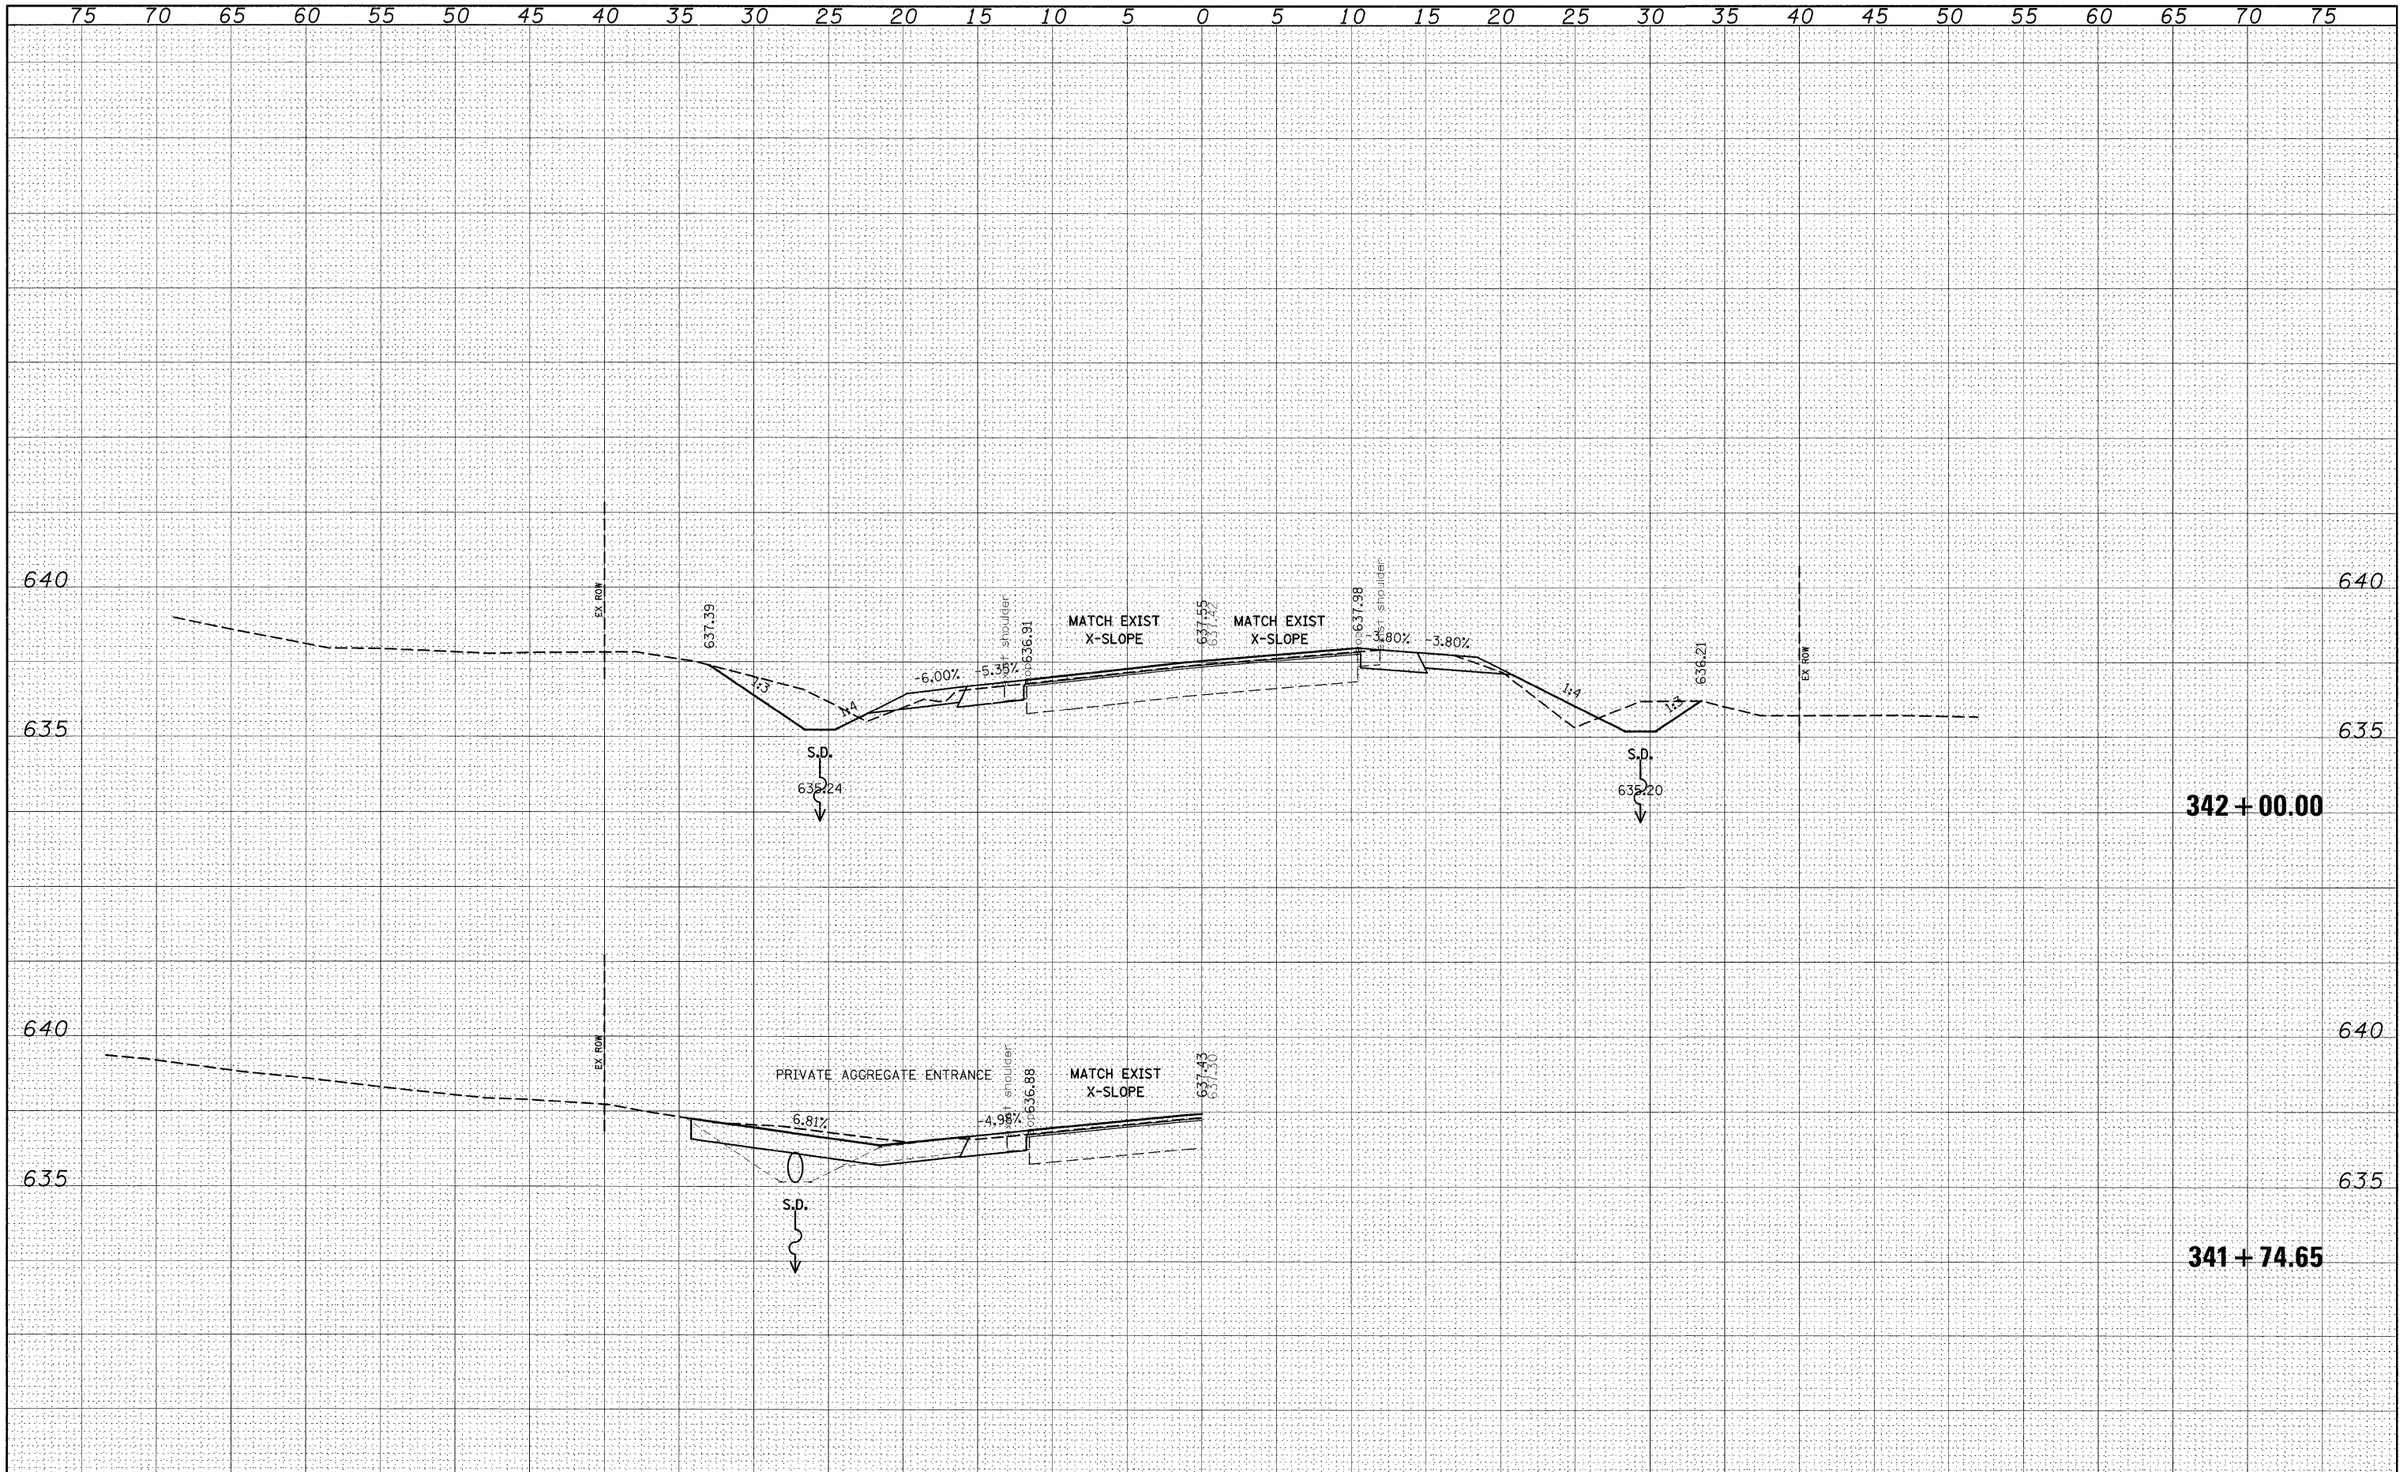

FINAL SURVEY	BY	DATE
SURVEYED		
PLOTTED		
TEMPLATE		
AREAS		
AREAS CHECKED		
NOTE BOOK NO.		

ORIGINAL SURVEY	BY	DATE
SURVEYED		
PLOTTED		
TEMPLATE		
AREAS		
AREAS CHECKED		
NOTE BOOK NO.		

FILE NAME = c:\pw_work\PWIDOT\KARLASAL\dms51225\xsht01902.dgn

USER NAME = karlasal

PLOT SCALE = 5.0000 ' / IN.

PLOT DATE = 1/8/2009

DESIGNED -	___	REVISED -	
DRAWN -	___	REVISED -	
CHECKED -	___	REVISED -	
DATE -	_____	REVISED -	

STATE OF ILLINOIS
DEPARTMENT OF TRANSPORTATION

CROSS SECTIONS

SCALE: _____ | SHEET NO. __ OF ___ SHEETS | STA. 341+74.65 TO STA. 342+00.00

F.A.P. RTE.	SECTION	COUNTY	TOTAL SHEETS	SHEET NO.
809	(133,134)RS-4,135RS-5	ST. CLAIR, MONROE	252	233

CONTRACT NO. 76408

FED. ROAD DIST. NO. _ | ILLINOIS | FED. AID PROJECT