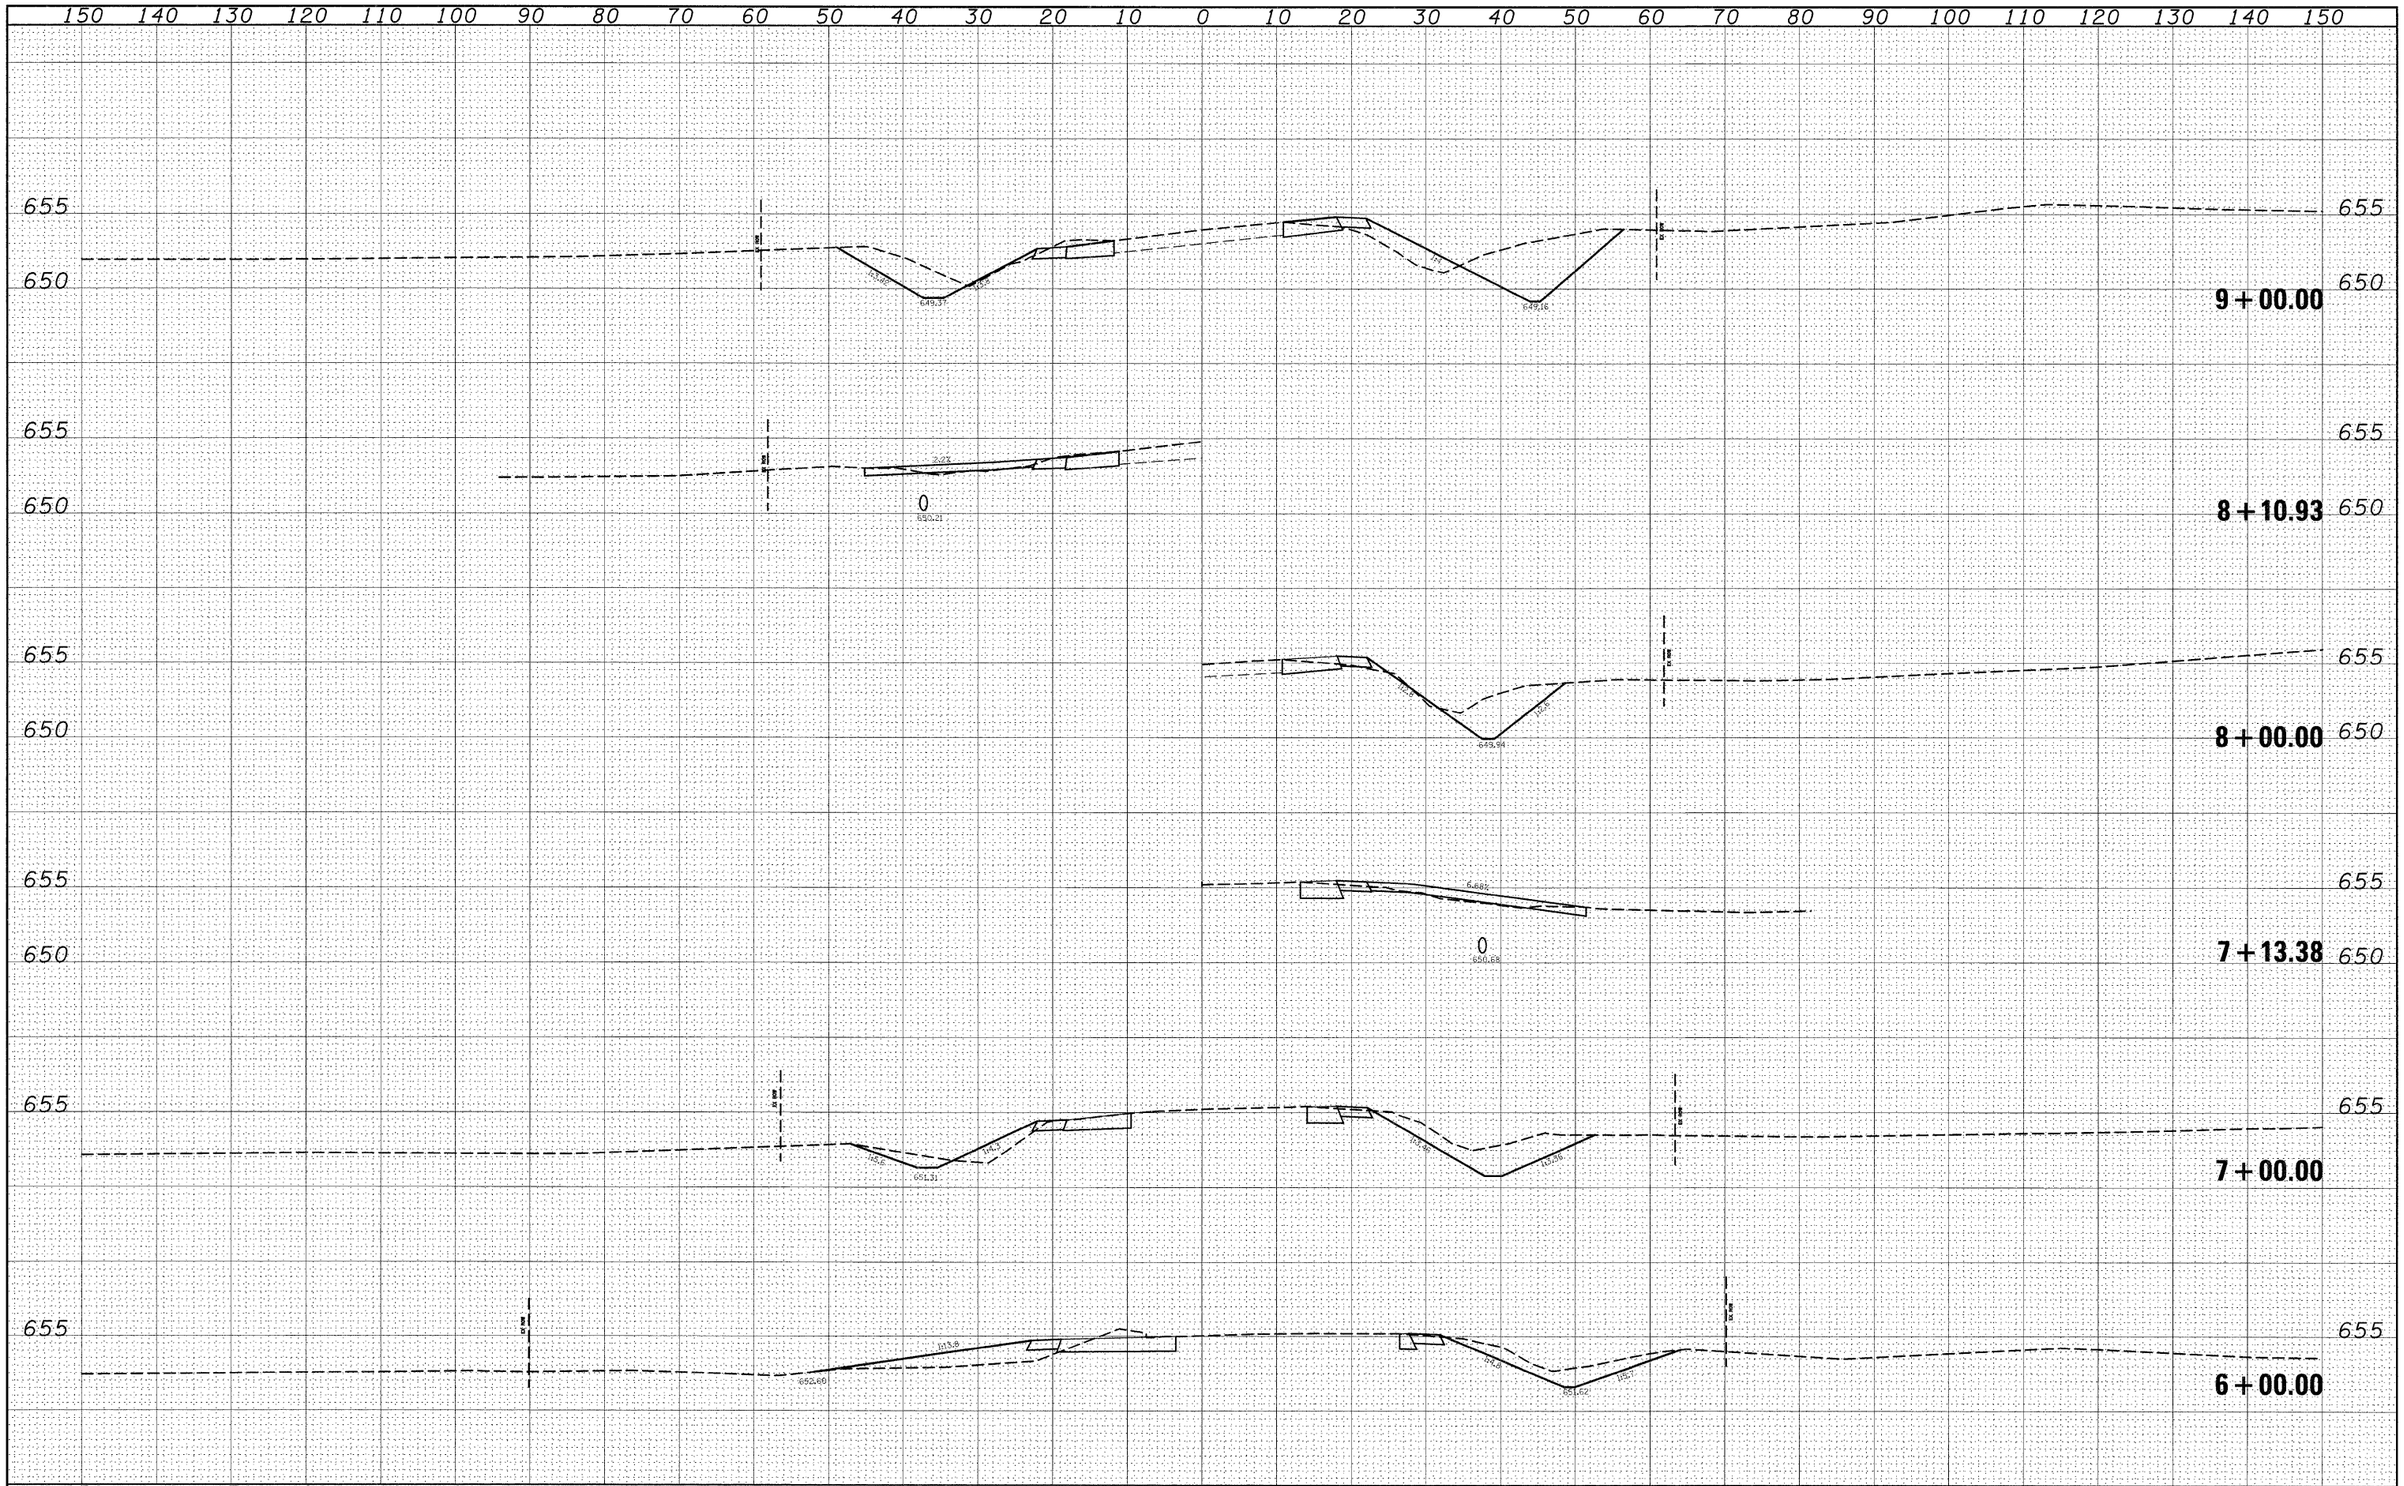

FILE NAME = c:\pw_work\PWIDOT\KARLASAL\dms51225\xsht01902jj.dgn	USER NAME = karlasal	DESIGNED - ___	REVISED - ___
		DRAWN - ___	REVISED - ___
	PLOT SCALE = 10.0000 ' / IN.	CHECKED - ___	REVISED - ___
	PLOT DATE = 1/8/2009	DATE - _____	REVISED - ___

STATE OF ILLINOIS
DEPARTMENT OF TRANSPORTATION

CROSS SECTIONS
DOUGLAS ROAD

SCALE: _____ | SHEET NO. __ OF ___ SHEETS | STA. 6+00.00 ___ TO STA. 9+00.00 ___

F.A.P. RTE.	SECTION	COUNTY	TOTAL SHEETS	SHEET NO.
809	(133,134)RS-4,135RS-5	ST.CLAIR,MONROE	SR11	SR10

CONTRACT NO. 76408

FED. ROAD DIST. NO. _ | ILLINOIS | FED. AID PROJECT

FINAL SURVEY	BY	DATE
SURVEYED		
PLOTTED		
TEMPLATE		
AREAS		
AREAS CHECKED		
NOTE BOOK NO.		

ORIGINAL SURVEY	BY	DATE
SURVEYED		
PLOTTED		
TEMPLATE		
AREAS		
AREAS CHECKED		
NOTE BOOK NO.		