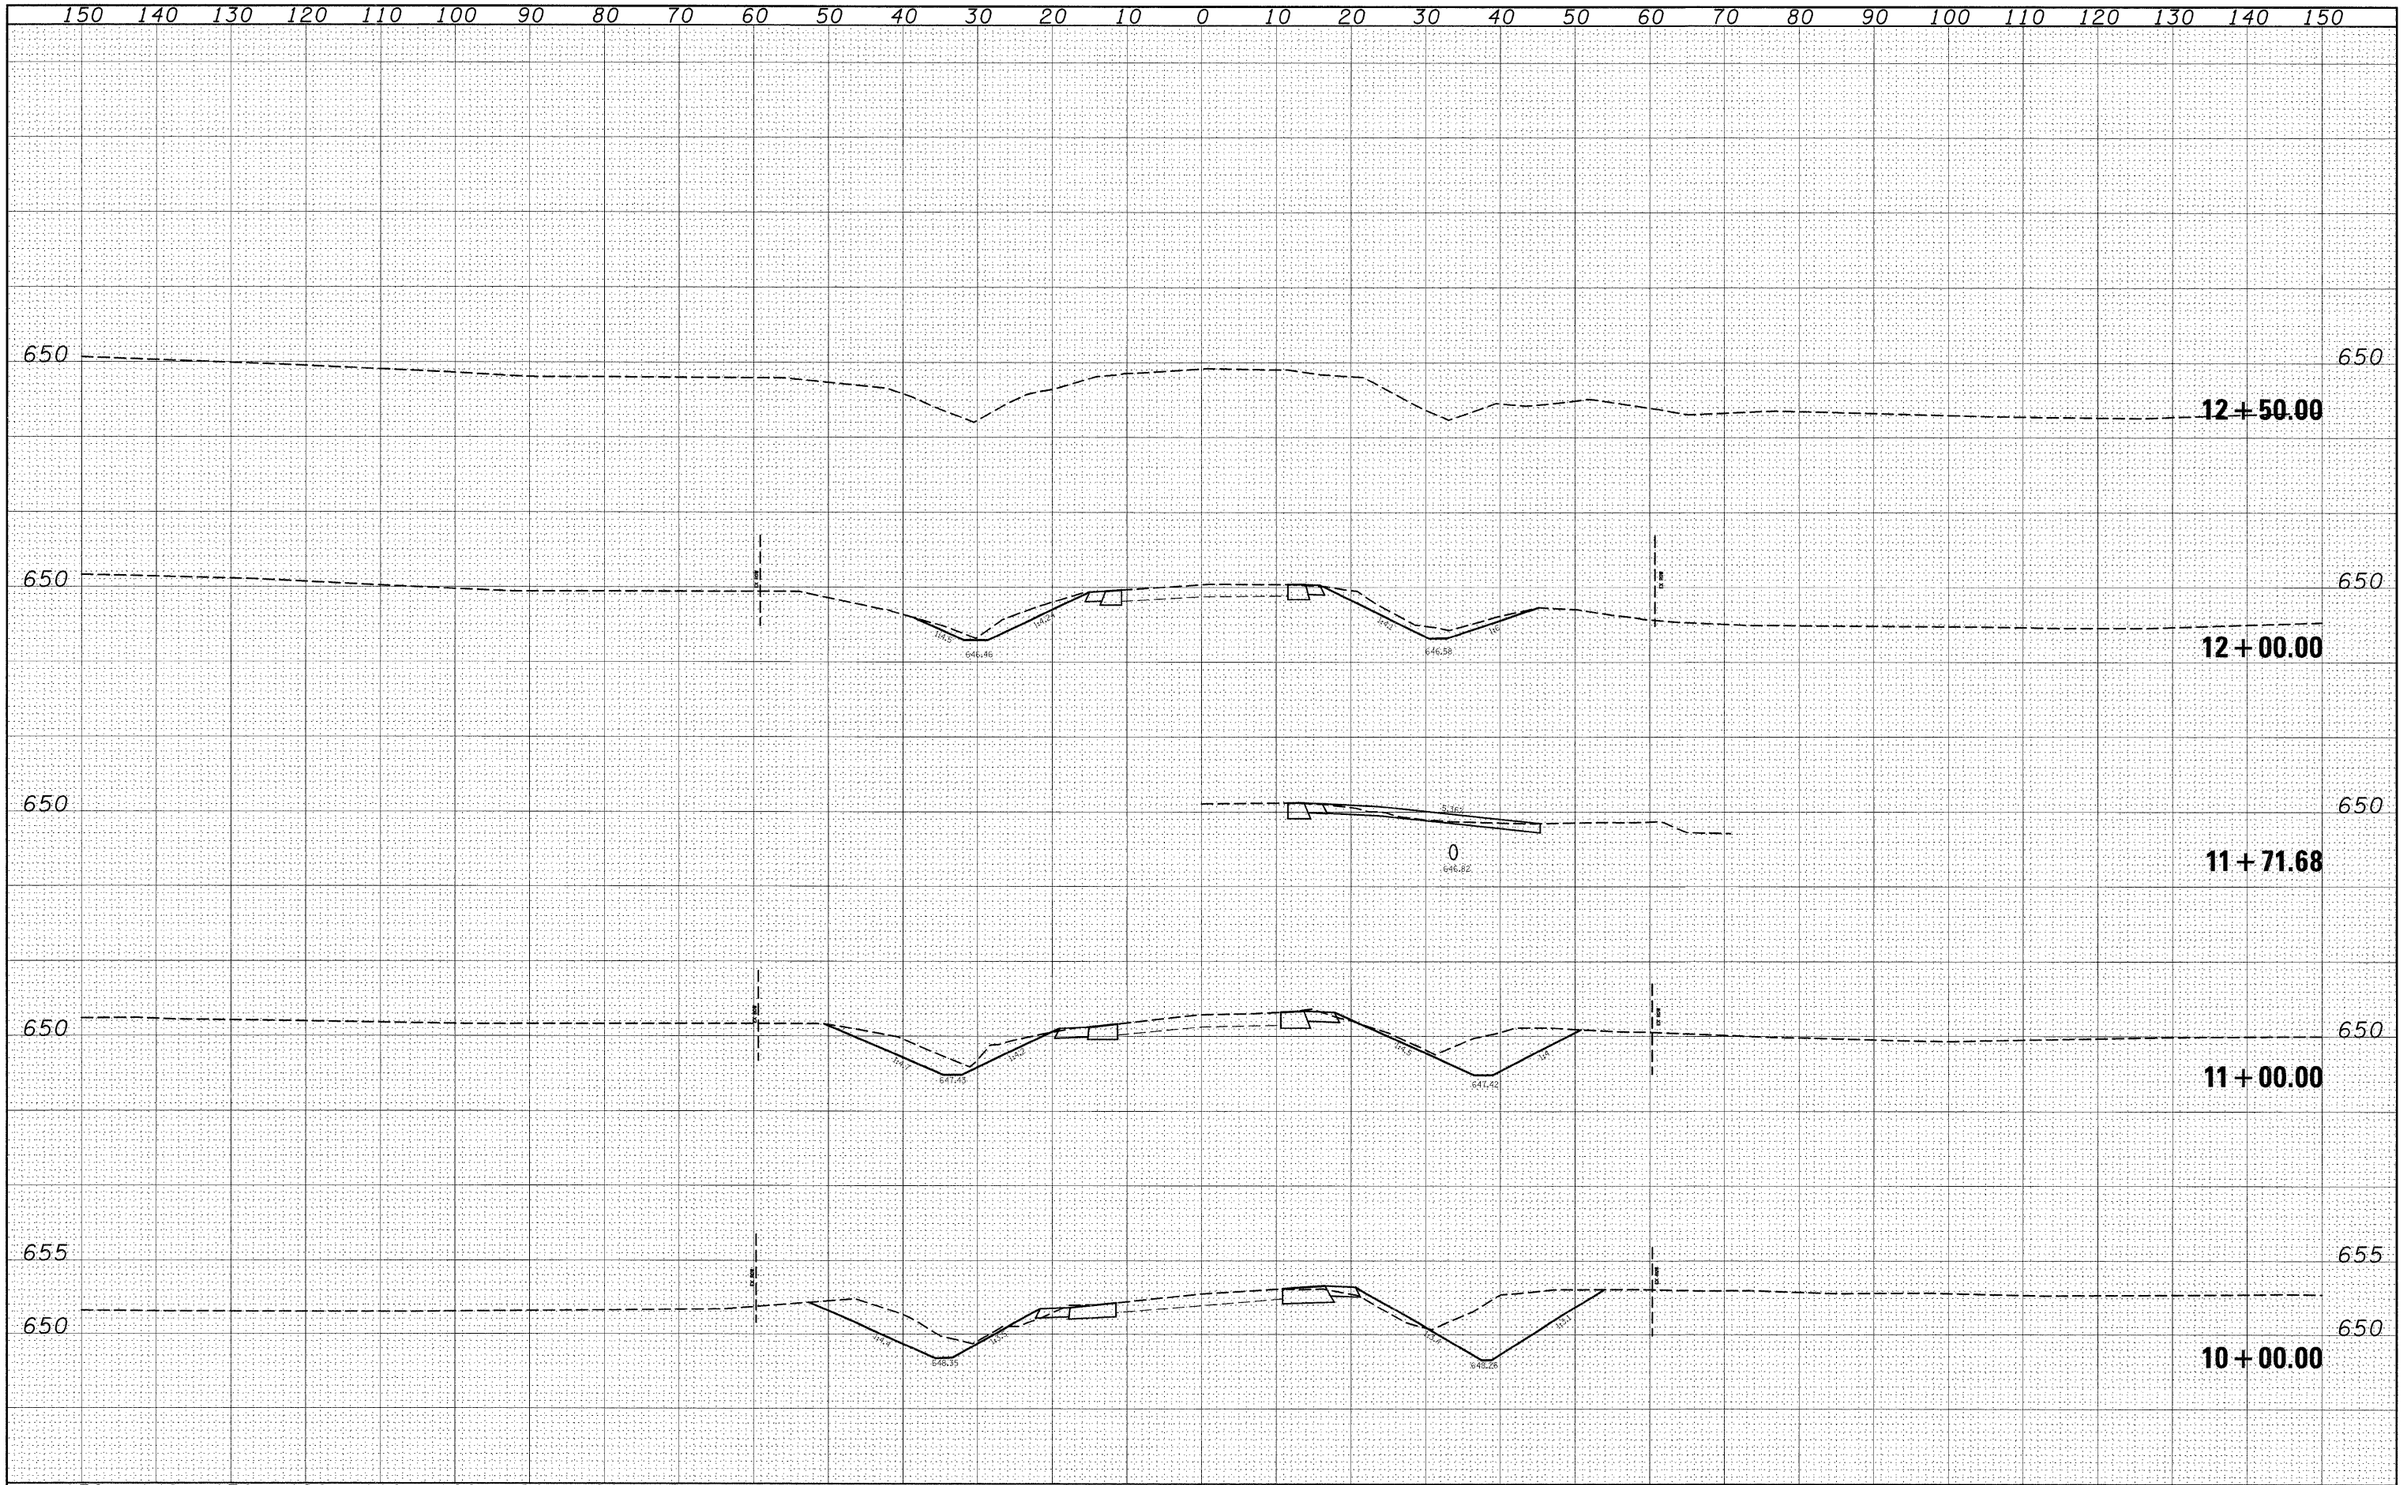

FINAL SURVEY		BY	DATE
NOTE BOOK NO.	SURVEYED		
	PLOTTED		
	TEMPLATE		
	AREAS		
	AREAS CHECKED		

ORIGINAL SURVEY		BY	DATE
NOTE BOOK NO.	SURVEYED		
	PLOTTED		
	TEMPLATE		
	AREAS		
	AREAS CHECKED		

FILE NAME = c:\pw_work\PWIDOT\KARLASAL\dms51225\xsshtØ1ØØ2jj.dgn	USER NAME = karlesal	DESIGNED - ___	REVISED -
		DRAWN - ___	REVISED -
	PLOT SCALE = 10.0000 ' / IN.	CHECKED - ___	REVISED -
	PLOT DATE = 1/8/2009	DATE - _____	REVISED -

STATE OF ILLINOIS
DEPARTMENT OF TRANSPORTATION

CROSS SECTIONS
DOUGLAS ROAD

SCALE: _____ | SHEET NO. __ OF ___ SHEETS | STA. 10+00.00 TO STA. 12+50.00

F.A.P. RTE.	SECTION	COUNTY	TOTAL SHEETS	SHEET NO.
809	(133,134)RS-4,135RS-5	ST.CLAIR,MONROE	SR11	SR11

CONTRACT NO. 76408

FED. ROAD DIST. NO. _ | ILLINOIS | FED. AID PROJECT