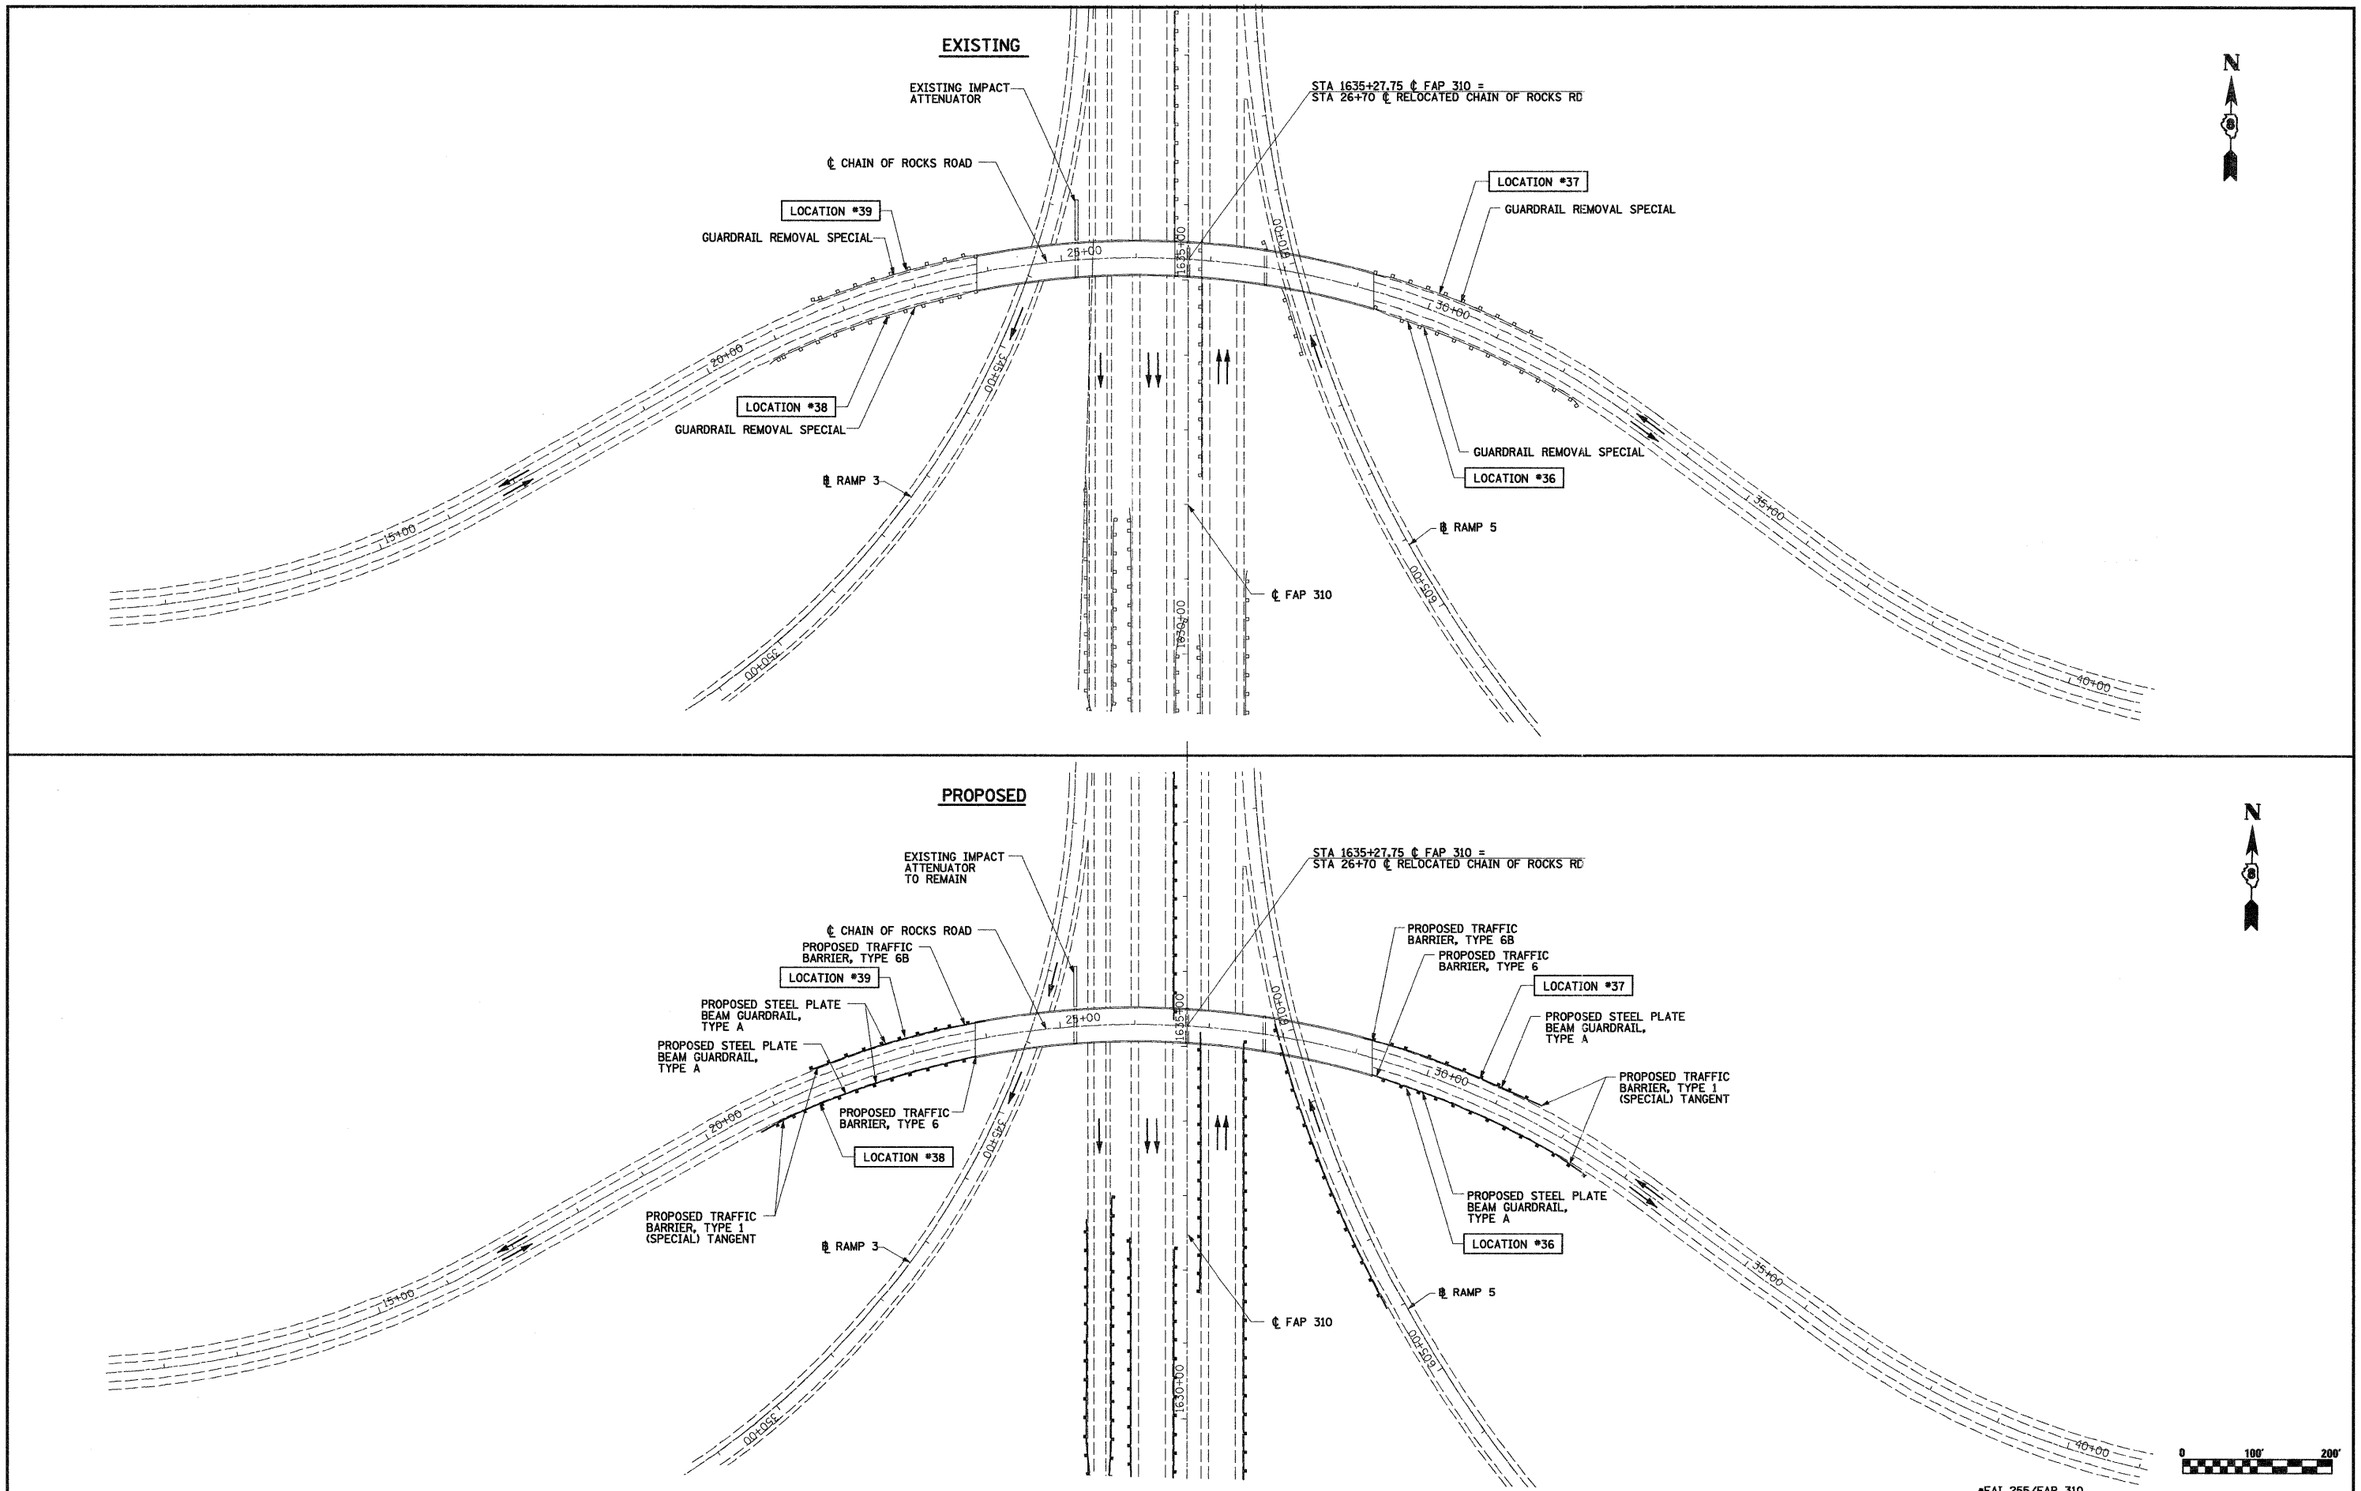

*FAI 255/FAP 310

FILE NAME = S:\Projects\407-0029-SHY I-255 GUARDRAIL\dgn\CADD Sheets\D876C31-sht-plan.dgn	USER NAME = paul	DESIGNED - JWS	REVISED -	STATE OF ILLINOIS DEPARTMENT OF TRANSPORTATION	EXISTING AND PROPOSED GUARDRAIL REPLACEMENT CHAIN OF ROCKS ROAD	F.A.* RTE.	SECTION	COUNTY	TOTAL SHEETS / SHEET NO.
		DRAWN - MAB	REVISED -			*	60-(8,9,10,11)J	MADISON	35 / 33
	PLOT SCALE = 100.0000 ' / IN.	CHECKED - BRM	REVISED -					CONTRACT NO. 76C31	
	PLOT DATE = 12/8/2008	DATE - 8-19-08	REVISED -		SCALE: 1"=100' / SHEET NO. 22 OF 22 SHEETS / STA. 472+00.00 TO STA. 501+00.00	FED. ROAD DIST. NO.	ILLINOIS	FED. AID PROJECT	

...\D876C31-sht-plan.dgn 12/8/2008 3:23:02 PM