F.A. RTE.	SECTION	COUNTY	TOTAL SHEETS	SHEET NO.
5154	04-00343-00-BR	WINNEBAGO	92	13
STA. _____		TO STA. _____		
FED. ROAD DIST. NO. _	ILLINOIS	FED. AID PROJECT		

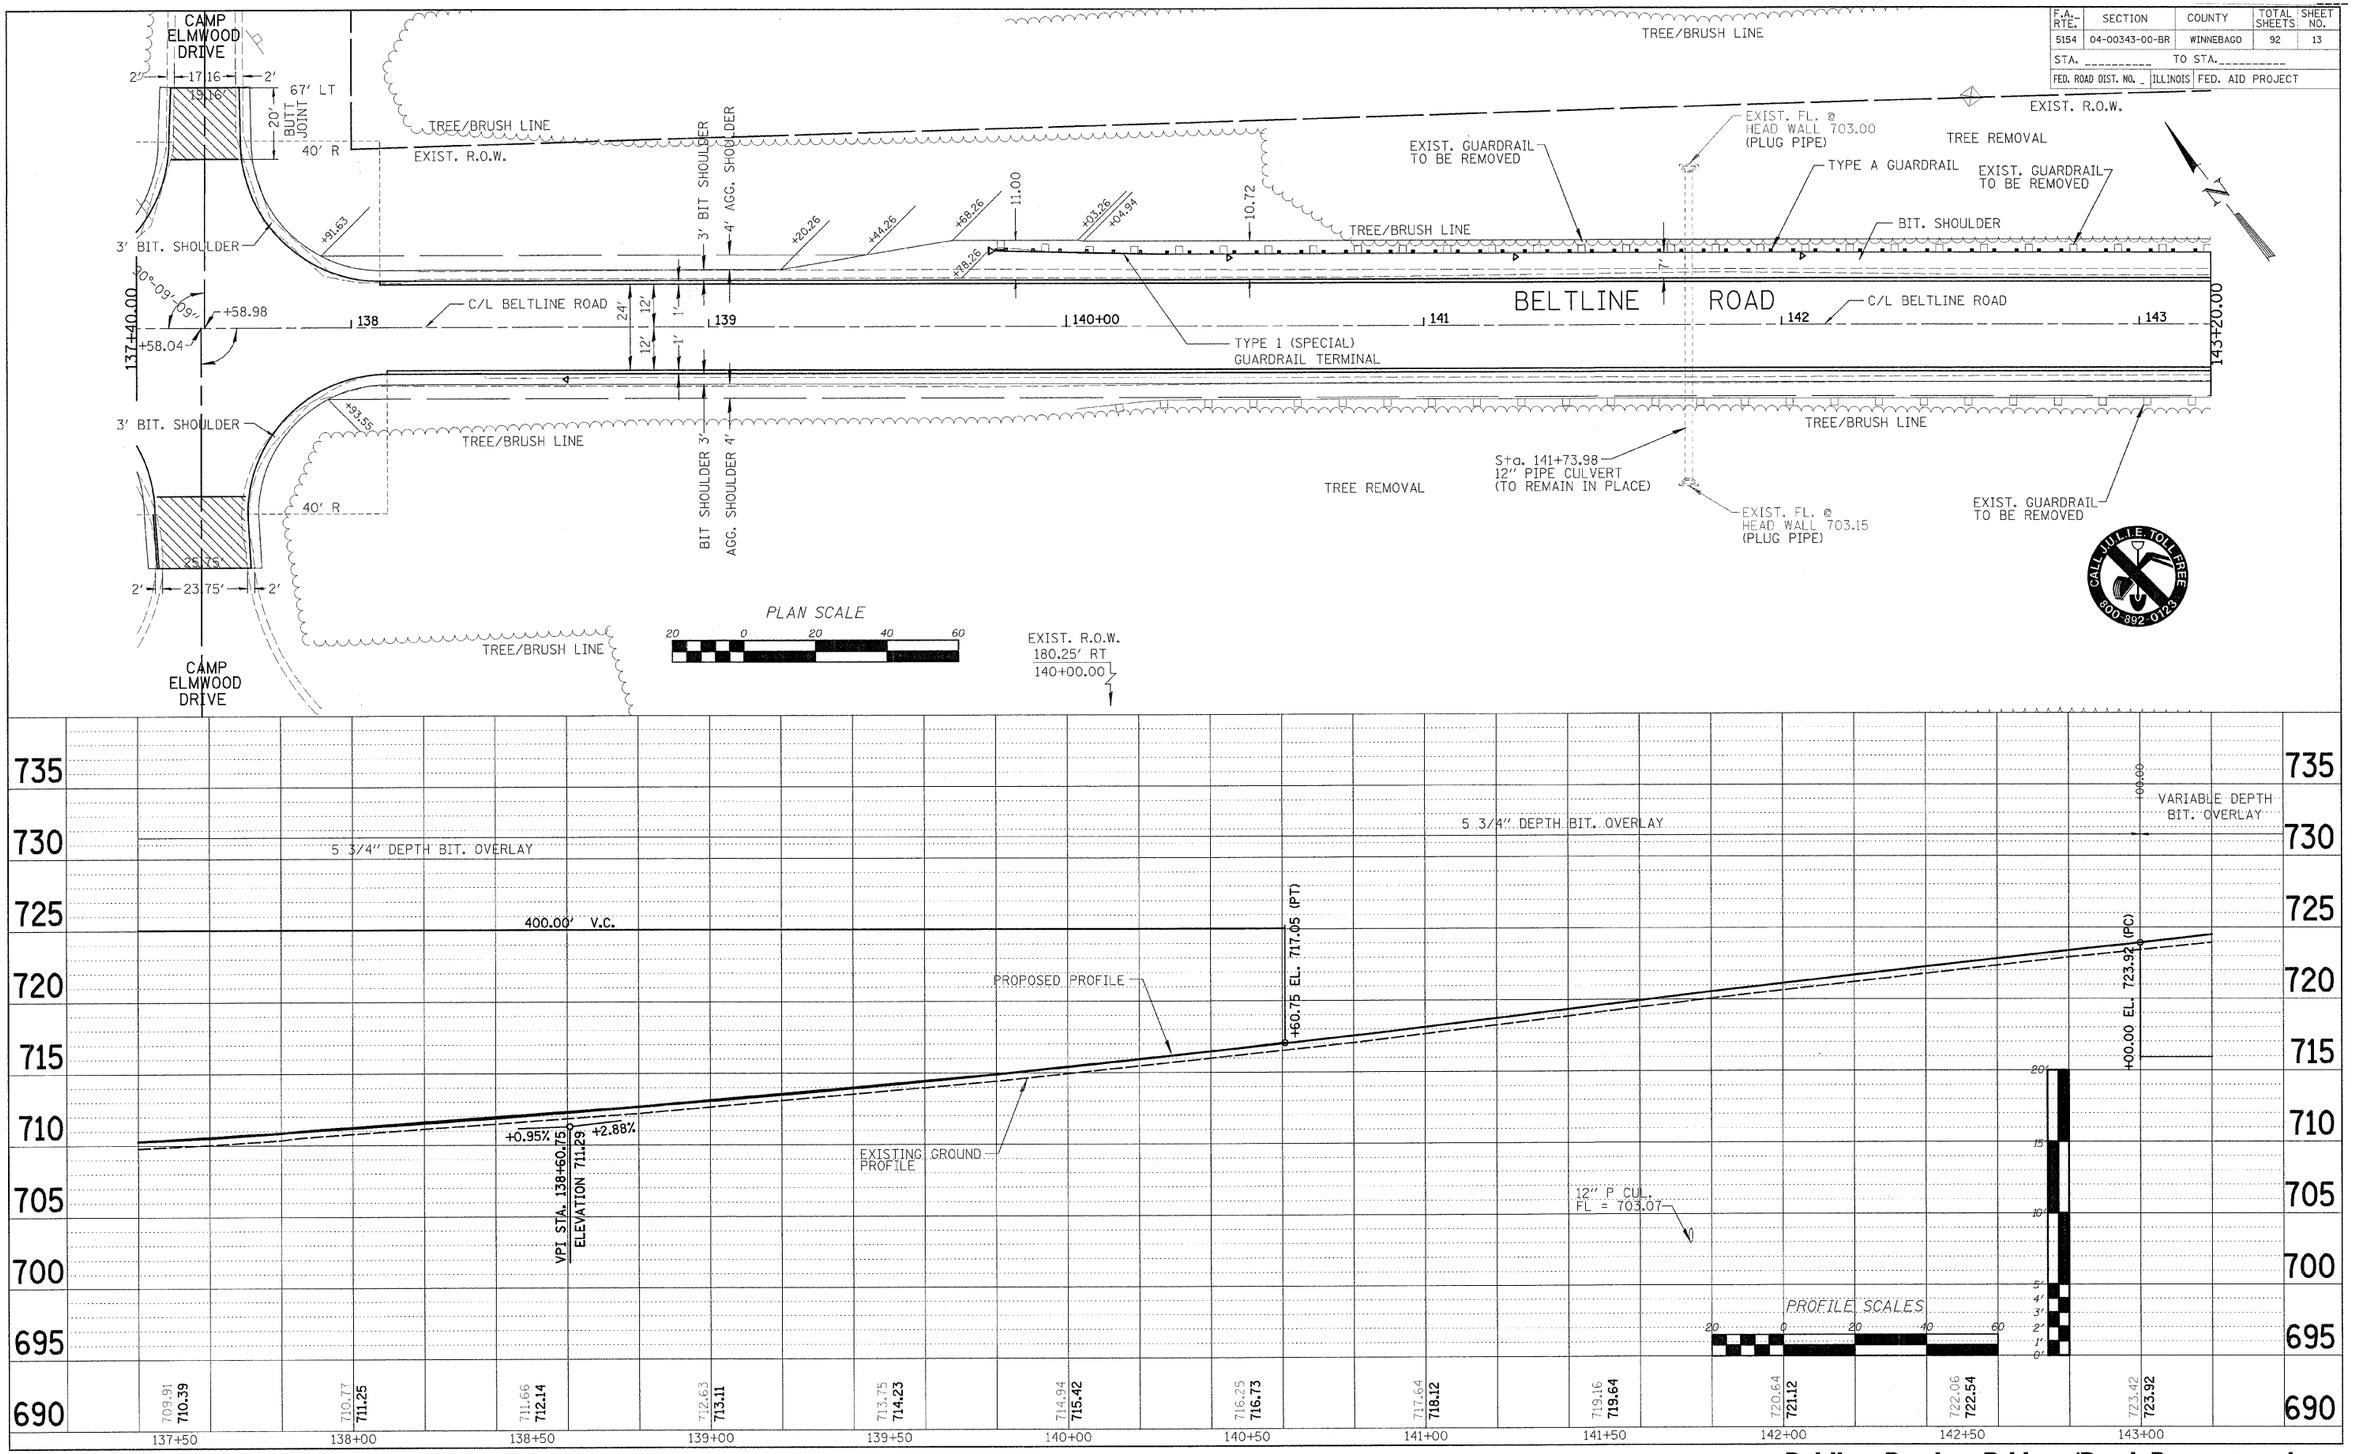

S:\Struct\ 1124d04\ ROADWAY\ppBAXTER10.dgn

Beltline Road – Bridge /Road Reconstruction