+ 110,12RS-6,11RS-4,110B,9GR

F.A.P. RTE.	SECTION	COUNTY	TOTAL SHEETS	SHEET NO.
64	+	PEORIA	186	121
STA.		TO STA.		
FED. ROAD DISTRICT NO.		ILLINOIS	FED. AID PROJECT	
CONTRACT 88803				

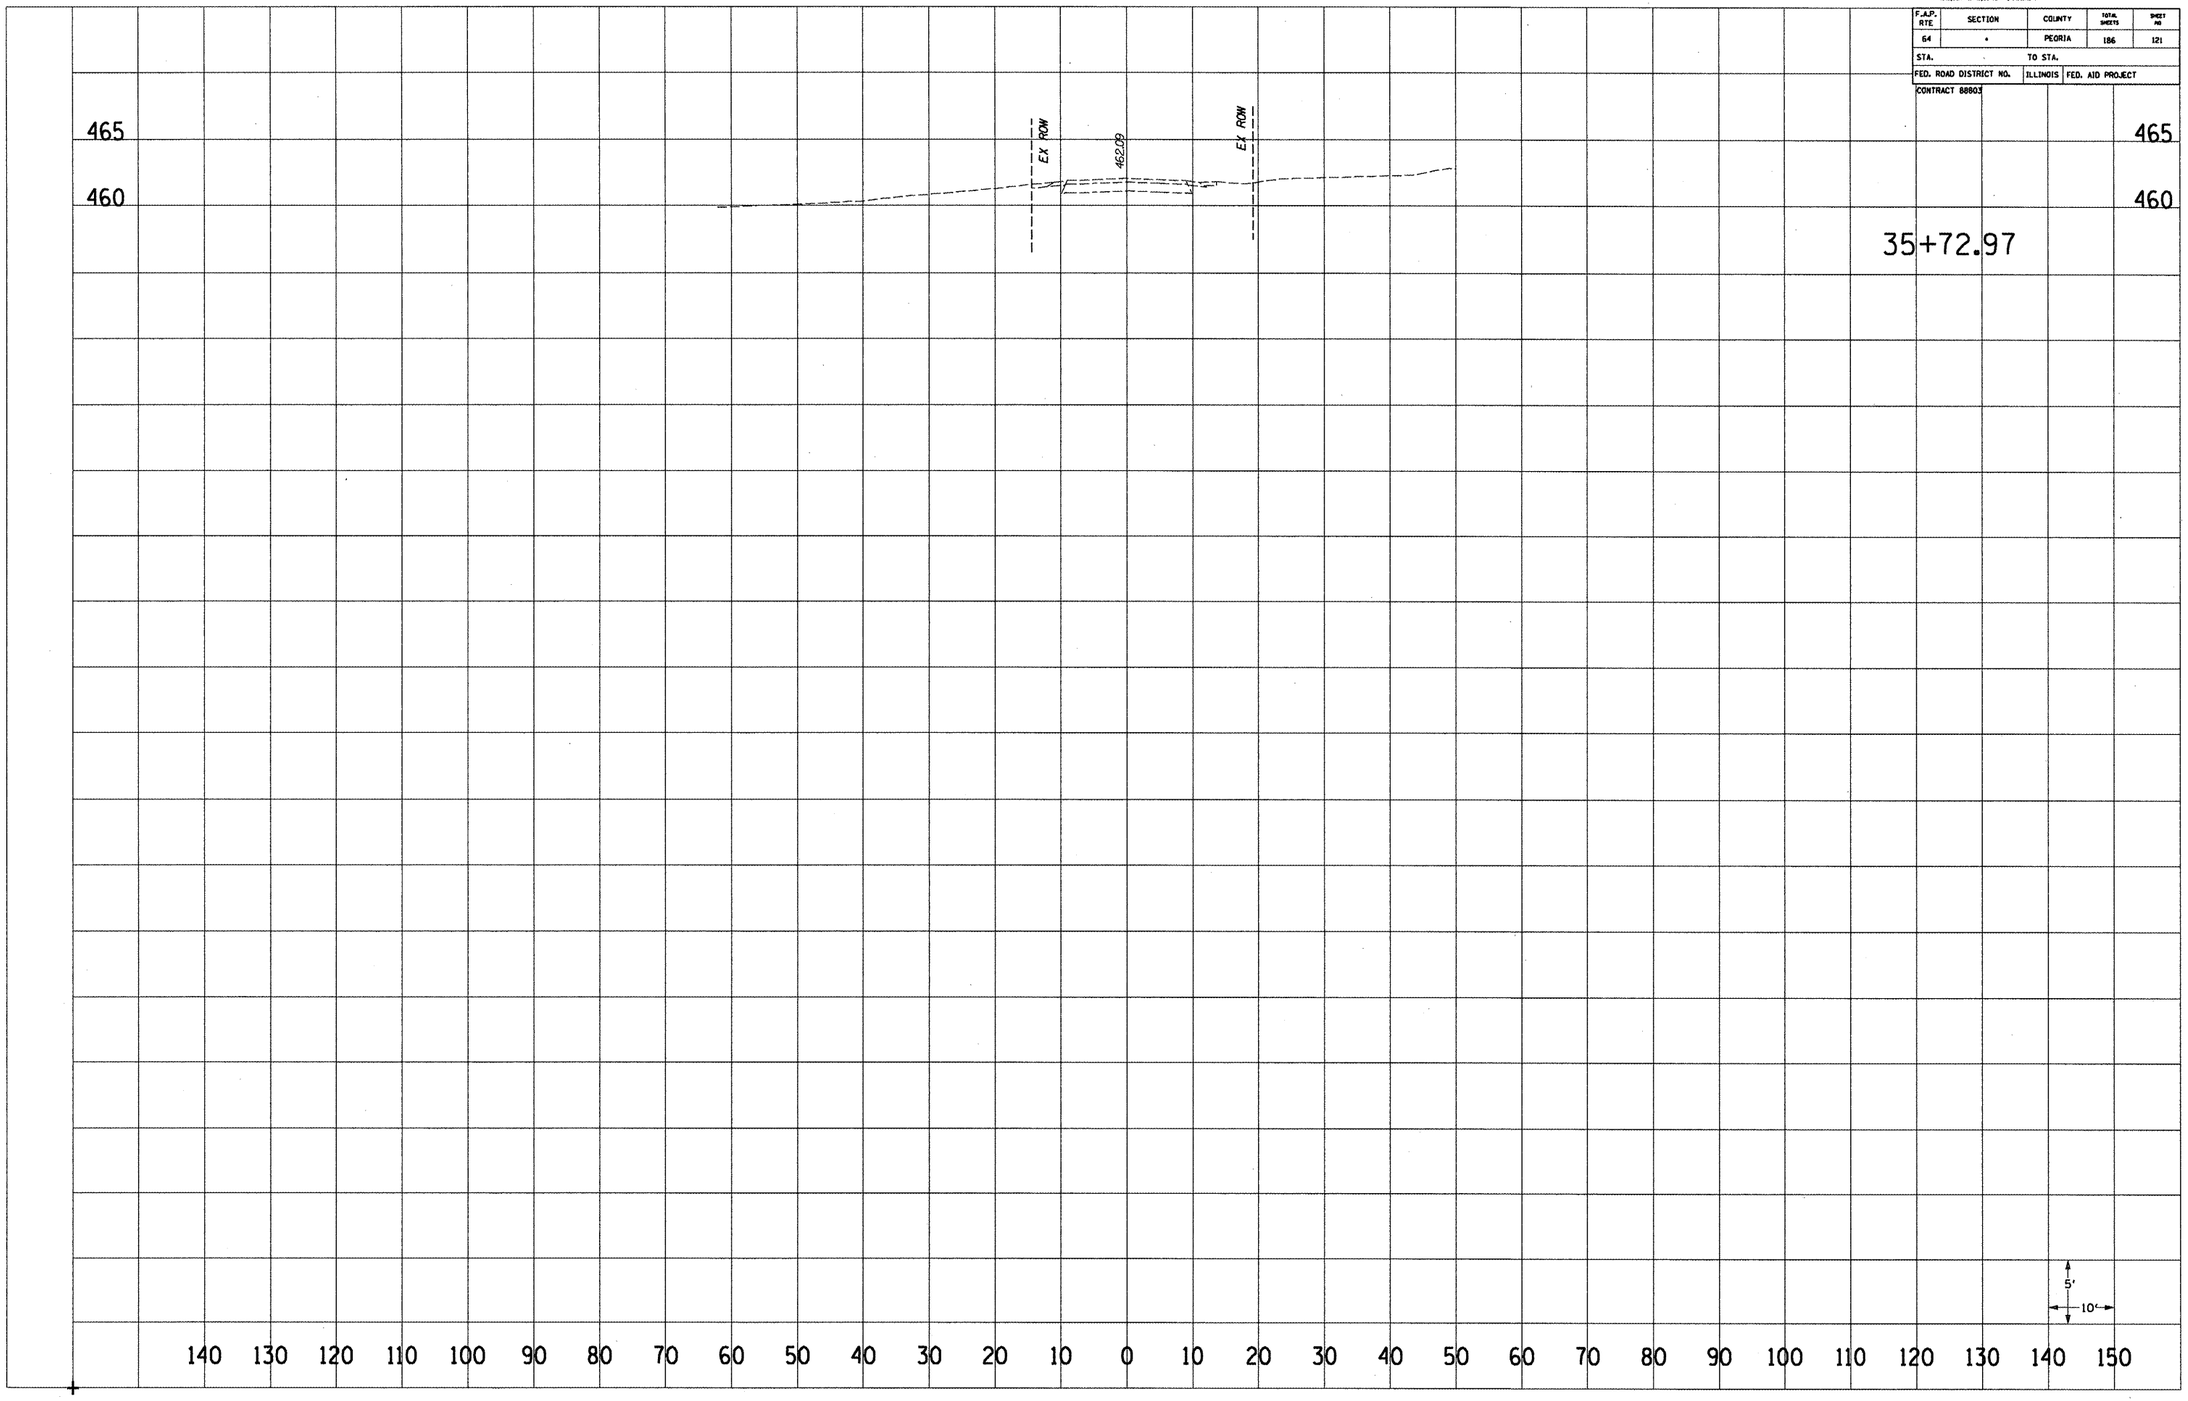

STAGE II REL TR 103