* 0.0,12RS-6,11RS-4,10 BIBR

F.A.P. RTE	SECTION	COUNTY	TOTAL SHEETS	SHEET NO.
64	*	PEORIA	186	123
STA.		TO STA.		
FED. ROAD DISTRICT NO.		ILLINOIS	FED. AID PROJECT	
CONTRACT 88803				

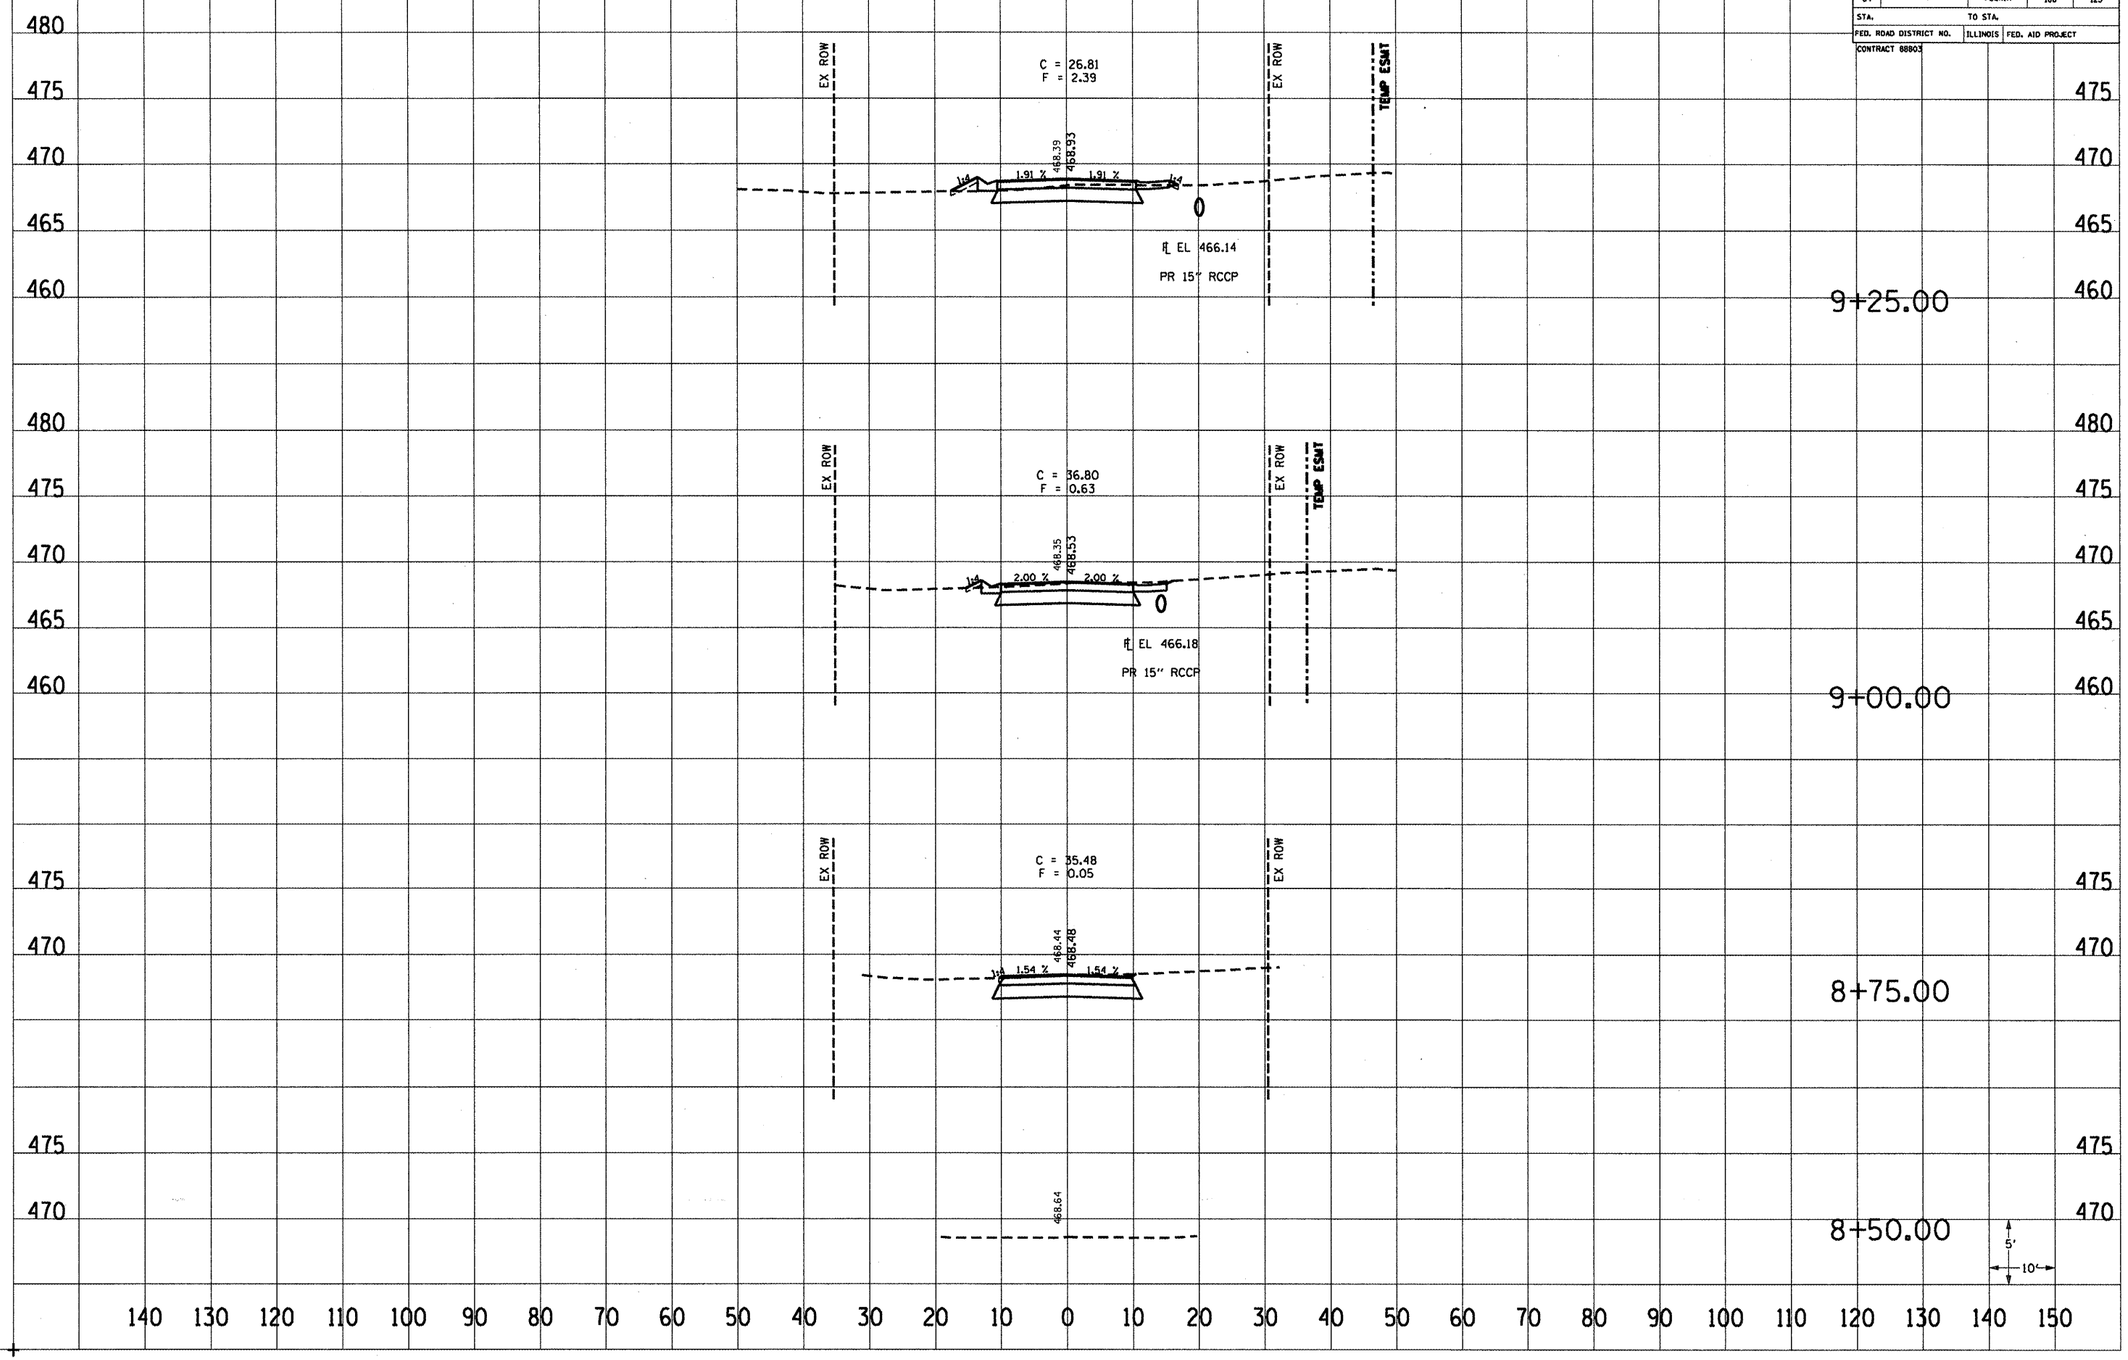

TR 103W WOLCOTT ST