CONTRACT 97364

F.A.U. RTE.	SECTION	COUNTY	TOTAL SHEETS	SHEET NO.
8894	05-00073-01-PV	MADISON	68	53
STA. 81+50.00		TO STA. 82+50.00		
FED. ROAD DIST. NO.	ILLINOIS	FEDERAL AID PROJECT		

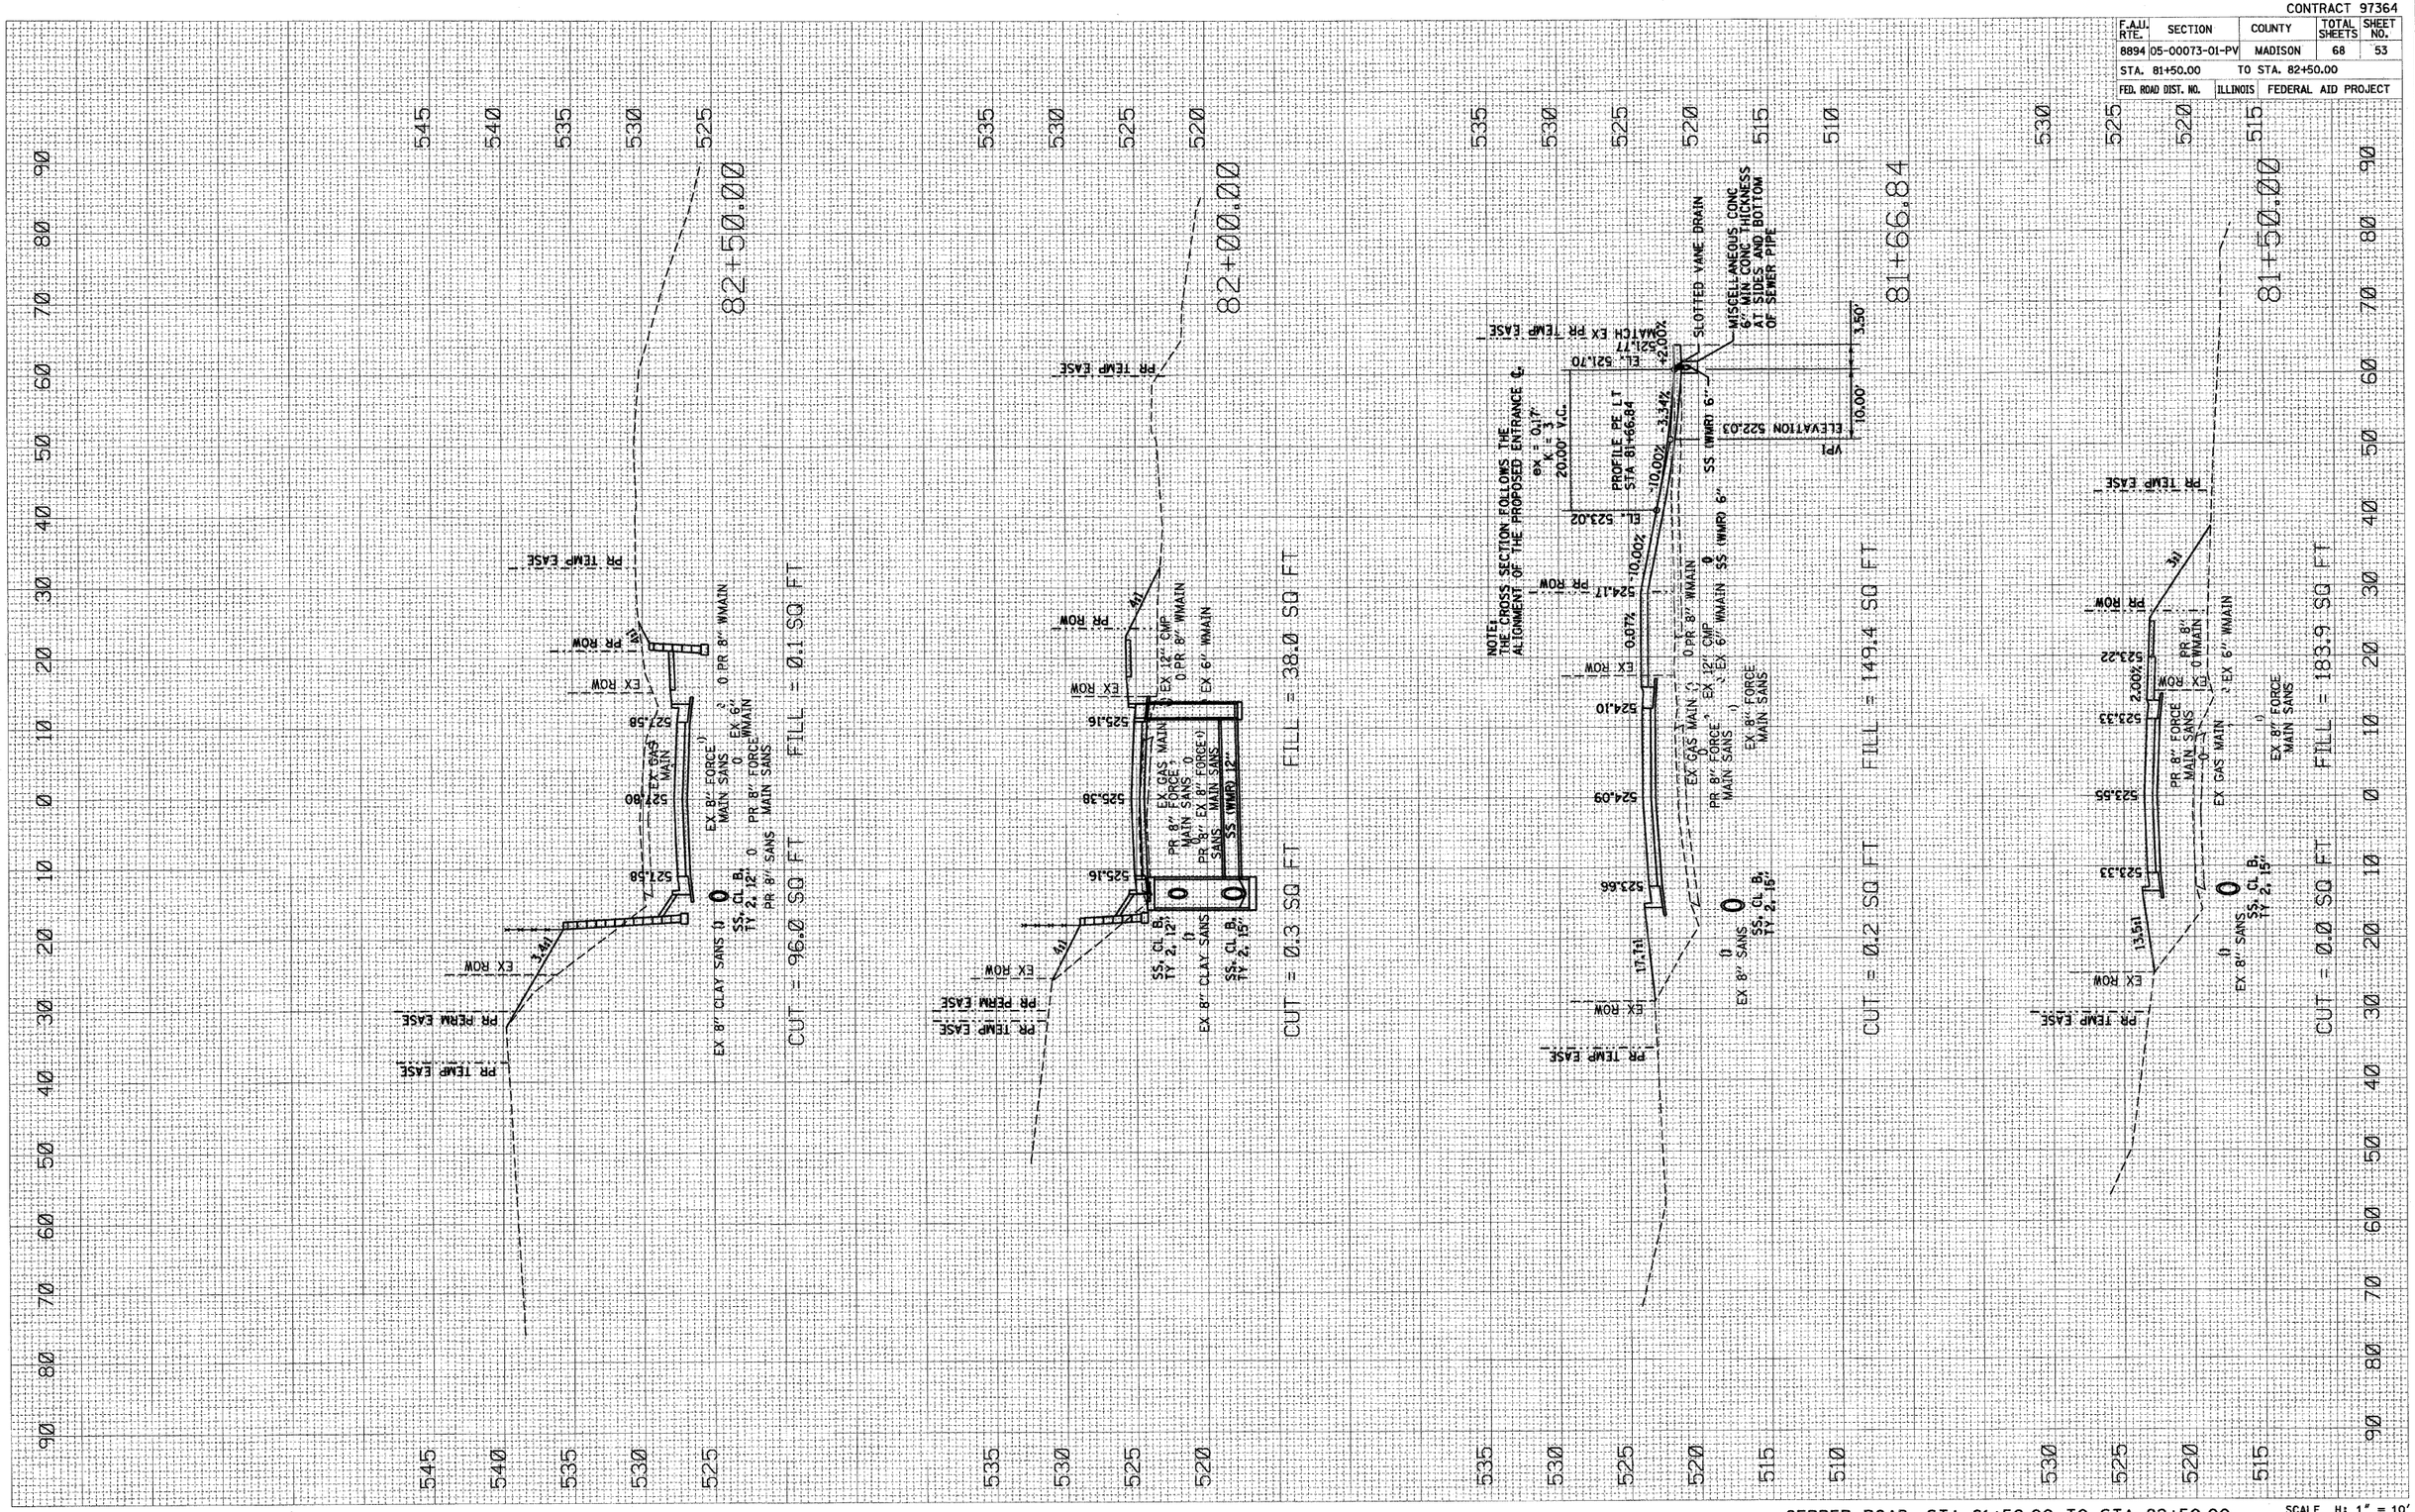

GERBER ROAD: STA 81+50.00 TO STA 82+50.00

SCALE H: 1" = 10' V: 1" = 5'

FINAL SURVEY	BY	DATE
NOTE BOOK NO.	SURVEYED	
	PLOTTED	
	TEMPLATE	
	AREAS	
	AREAS CHECKED	

ORIGINAL SURVEY	BY	DATE
	SURVEYED	
	PLOTTED	
	TEMPLATE	
	AREAS	
	AREAS CHECKED	

PLOT DATE = 12/8/2008
FILE NAME = I:\edwardsville\0746101\dgn\sheets\0746101-sht-0053.dgn
PLOT SCALE = 10.0000 ' / IN.
USER NAME = Rueng Milencino