ROUTE NO.	SECTION	COUNTY	TOTAL SHEETS	THIS SHEET
F.A.U. 6737	*	TAZEWELL	47	18
FED. ROAD DIST. NO. 7	ILLINOIS	PROJECT	M-5093-110	

*03-00089-02-PV
CONTRACT NO. 89349

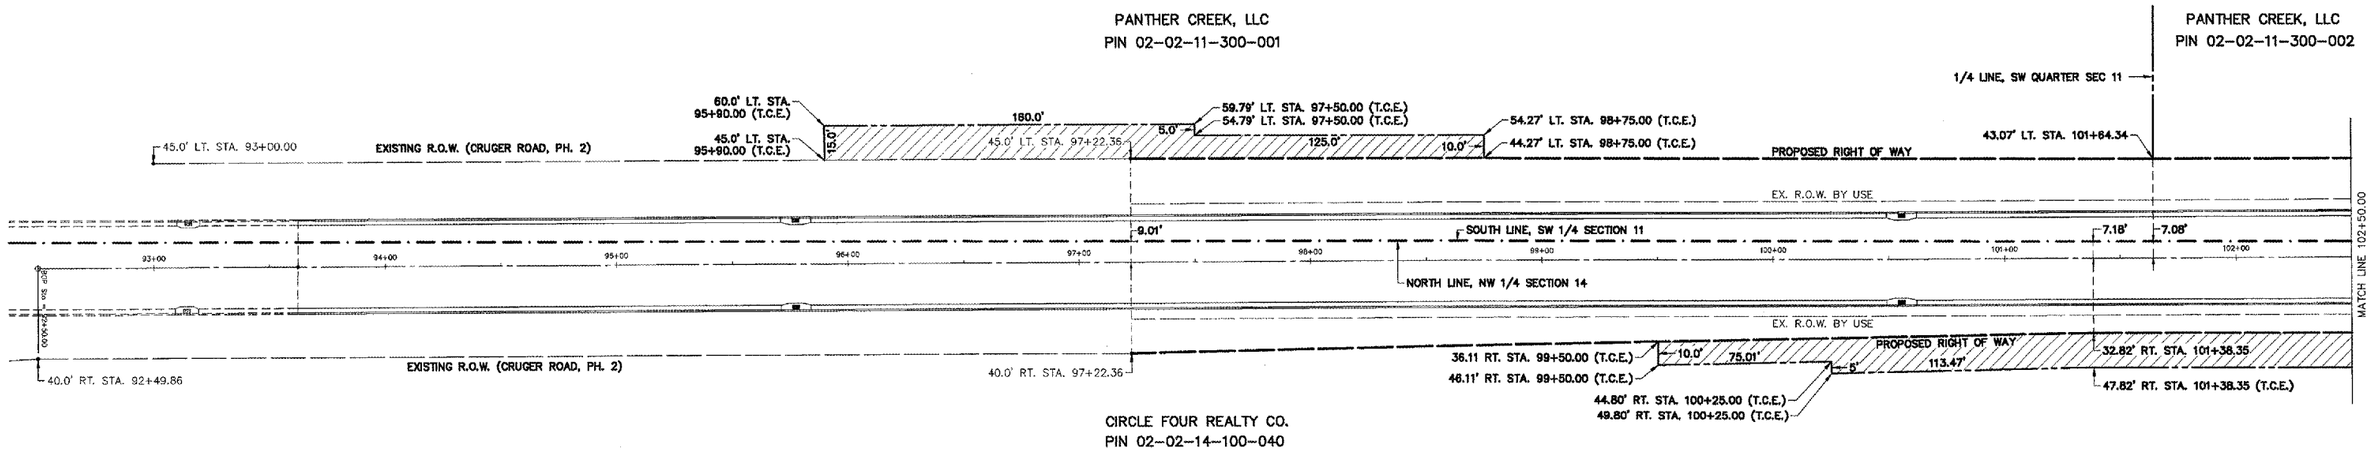

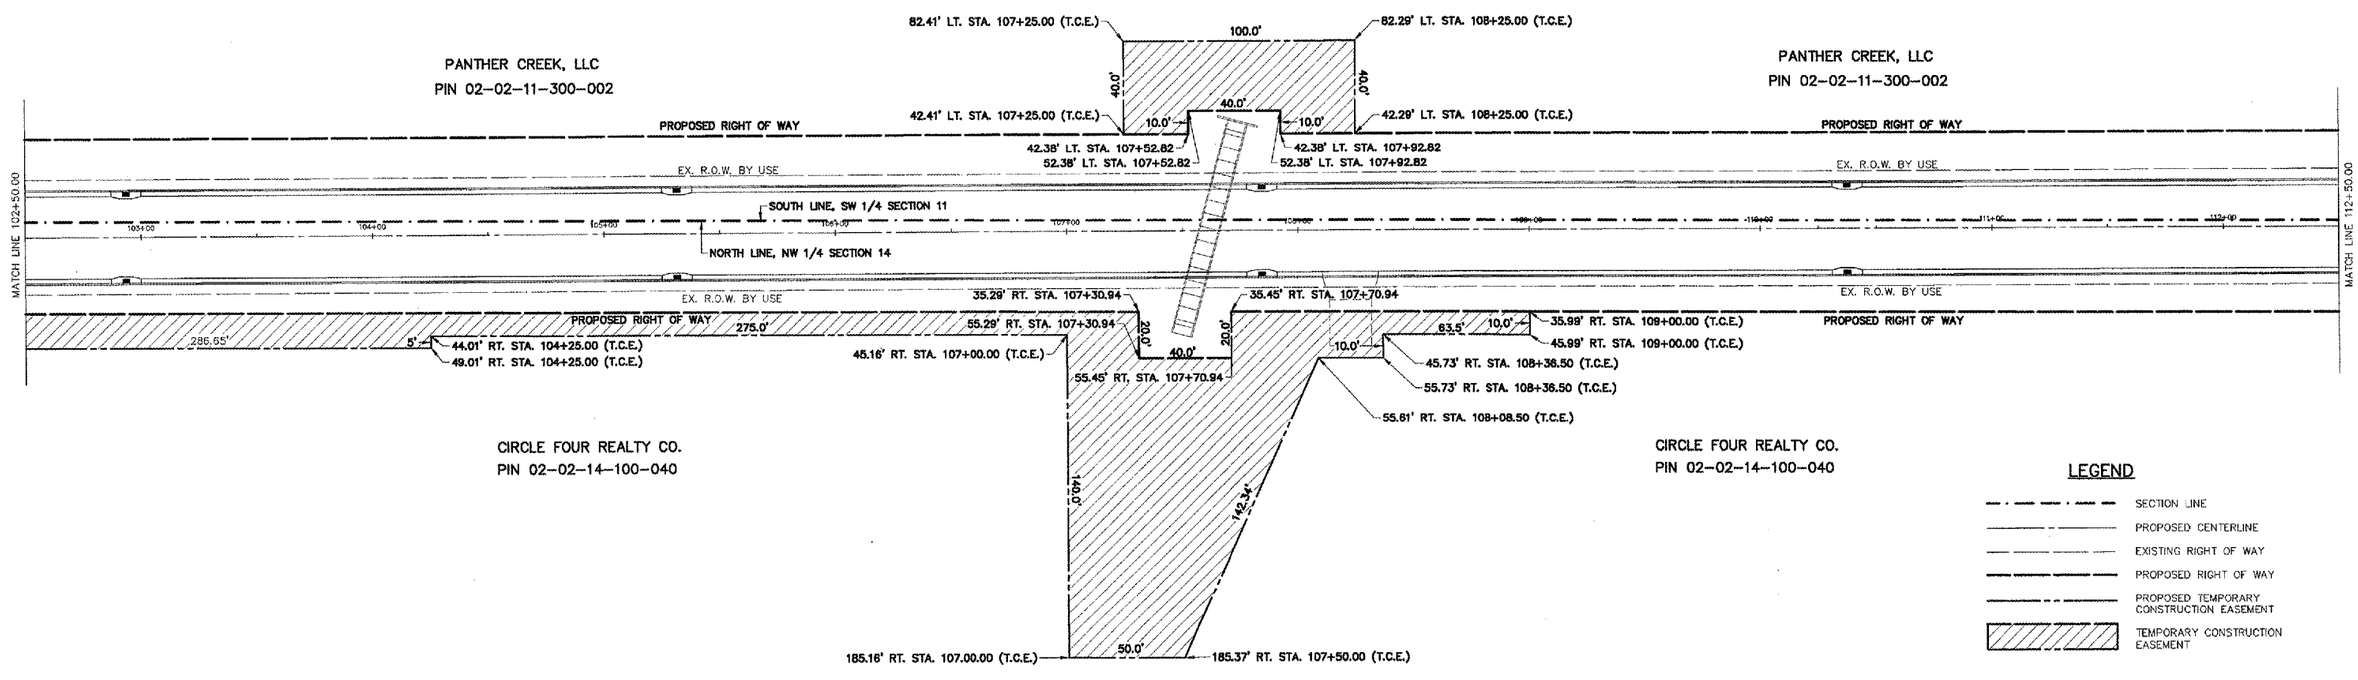

LEGEND

- SECTION LINE
- PROPOSED CENTERLINE
- EXISTING RIGHT OF WAY
- PROPOSED RIGHT OF WAY
- PROPOSED TEMPORARY CONSTRUCTION EASEMENT
- TEMPORARY CONSTRUCTION EASEMENT

RIGHT OF WAY PLANS
CRUGER ROAD, PHASE 3

AUSTIN ENGINEERING CO., INC.
CIVIL ENGINEERS
PEORIA LICENSE No. 184-001143 ILLINOIS

FOR: CITY OF WASHINGTON

DATE	SCALE	BOOK	REVISED	REVISED	REVISED	PROJECT NUMBER	SHEET NO.
12/16/05	1" = 30'		07/25/06			20-05-004	18 OF 47