ROUTE NO.	SECTION	COUNTY	TOTAL SHEETS	THIS SHEET
F.A.U. 6737	*	TAZEWELL	47	24

FED. ROAD DIST. NO. 7 | ILLINOIS | PROJECT M-5063-110

*03-00089-02-PV
CONTRACT NO. 89349

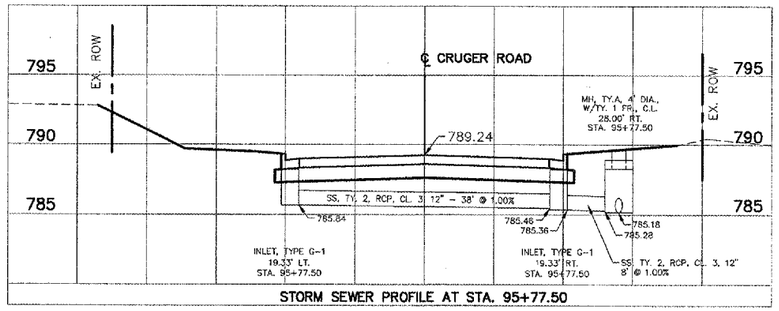

STORM SEWER PROFILE AT STA. 95+77.50

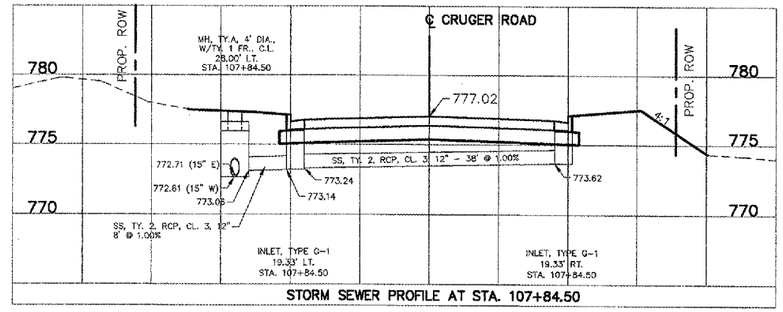

STORM SEWER PROFILE AT STA. 107+84.50

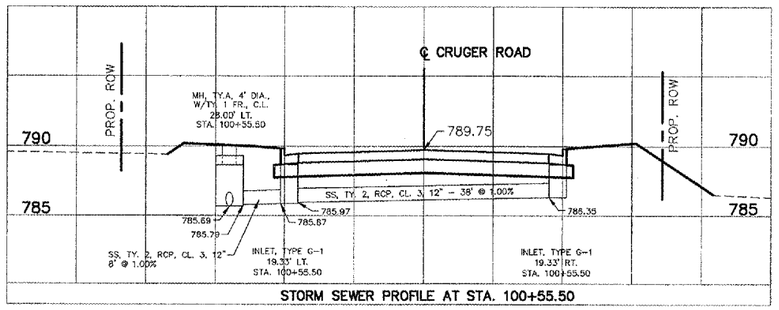

STORM SEWER PROFILE AT STA. 100+55.50

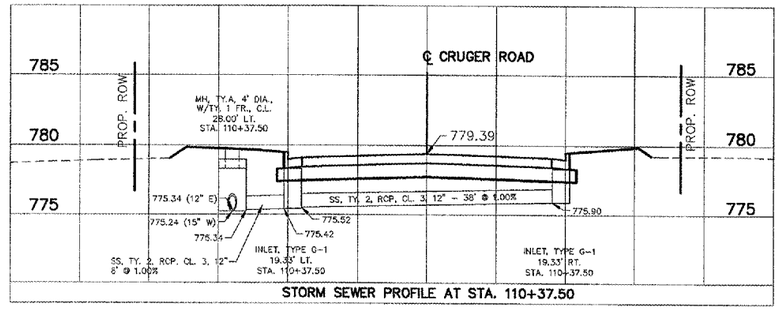

STORM SEWER PROFILE AT STA. 110+37.50

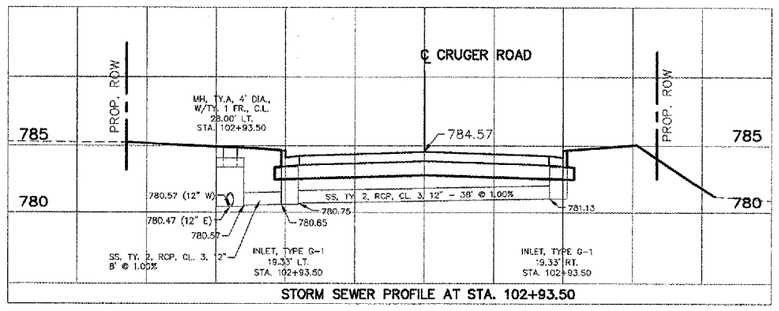

STORM SEWER PROFILE AT STA. 102+93.50

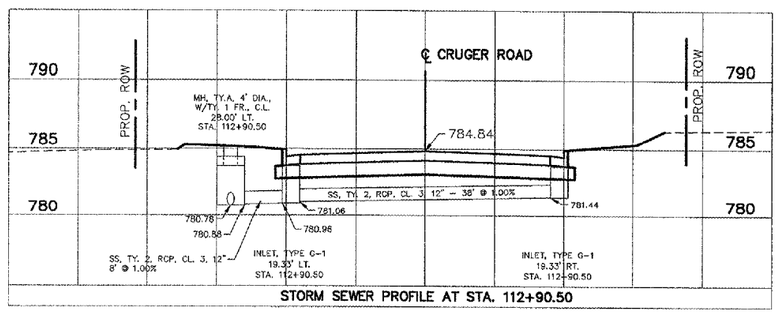

STORM SEWER PROFILE AT STA. 112+90.50

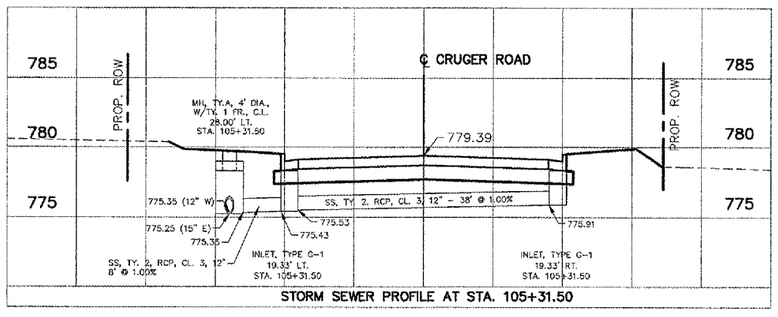

STORM SEWER PROFILE AT STA. 105+31.50

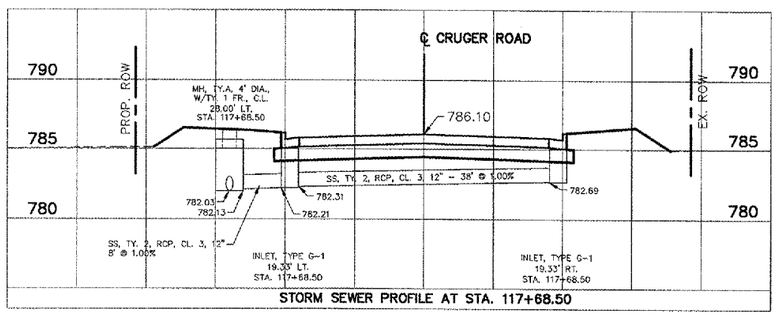

STORM SEWER PROFILE AT STA. 117+68.50

1" = 10' HOR
1" = 5' VER

STORM SEWER PROFILES CRUGER ROAD, PHASE 3		AUSTIN ENGINEERING CO., INC. CIVIL ENGINEERS PEORIA LICENSE No. 184-001143 ILLINOIS	
FOR: CITY OF WASHINGTON		REVISED / REVISED	PROJECT NUMBER 20-05-004
DATE 12/16/05	SCALE AS SHOWN	BOOK / REVISED / REVISED	SHEET NO. 24 OF 47