| ROUTE NO. | SECTION | COUNTY | TOTAL SHEETS | THIS SHEET |
|---|---|---|---|---|
| F.A.U. 6737 | * | TAZEWELL | 47 | 27 |
| FED. ROAD DIST. NO. 7 | ILLINOIS | PROJECT | M-5063-110 | |

*03-00089-02-PV
CONTRACT NO. 89349

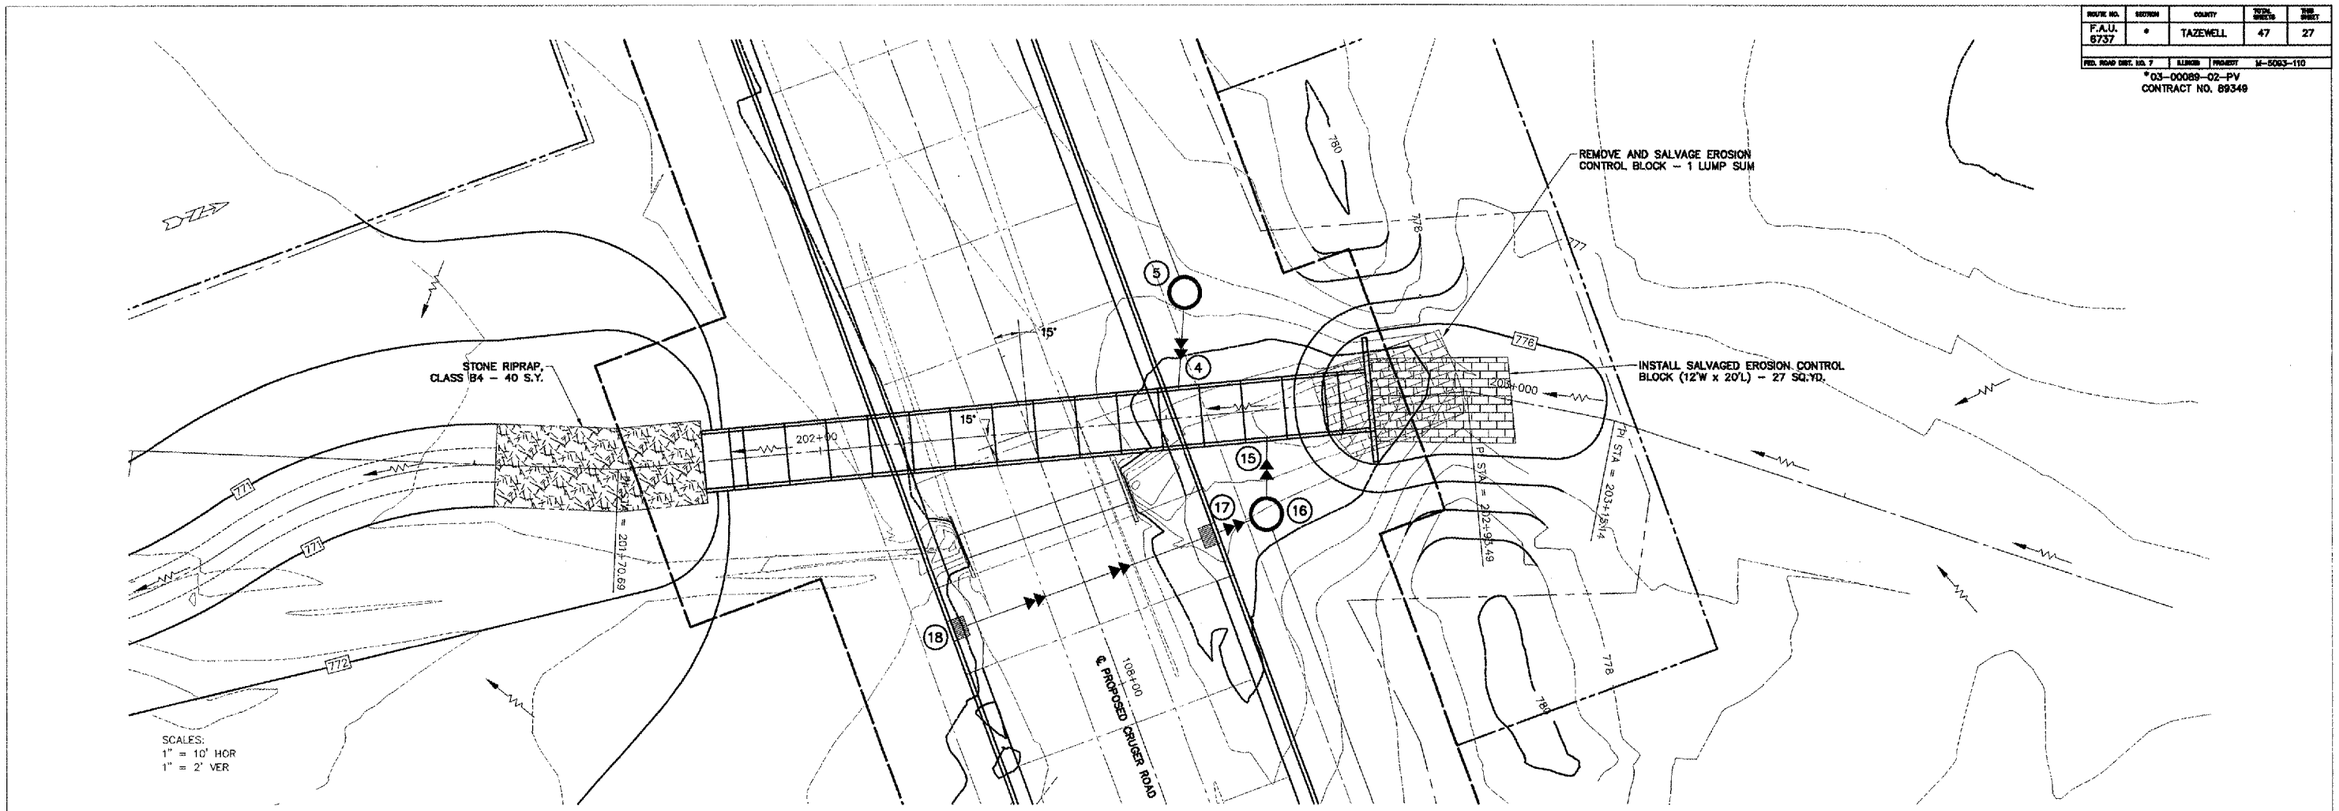


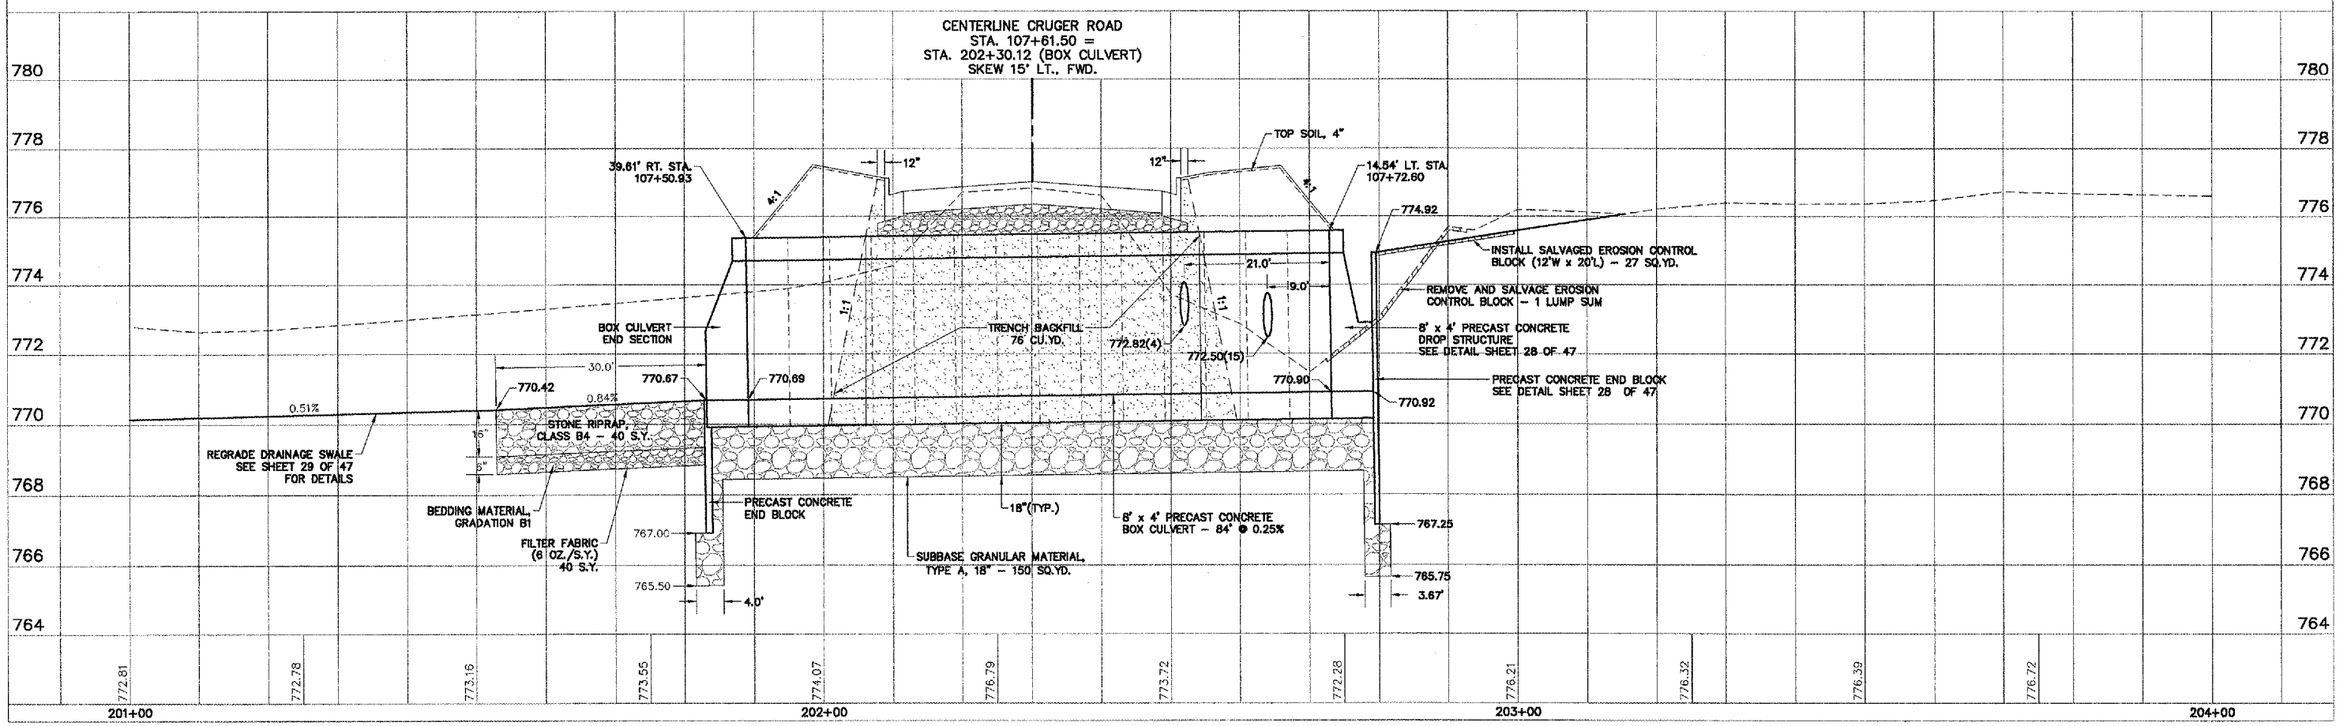


AUSTIN ENGINEERING CO., INC.
PEORIA, ILLINOIS

CRUGER ROAD, PHASE 3
CITY OF WASHINGTON