ROUTE NO.	SECTION	COUNTY	TOTAL SHEETS	SHEET NUMBER
F.A.U. 8737	*	TAZEWELL	47	35

FED. ROAD DIST. NO. 7 ILLINOIS PROJECT M-0083-110

03-00089-02-PV CONTRACT NO. 89349

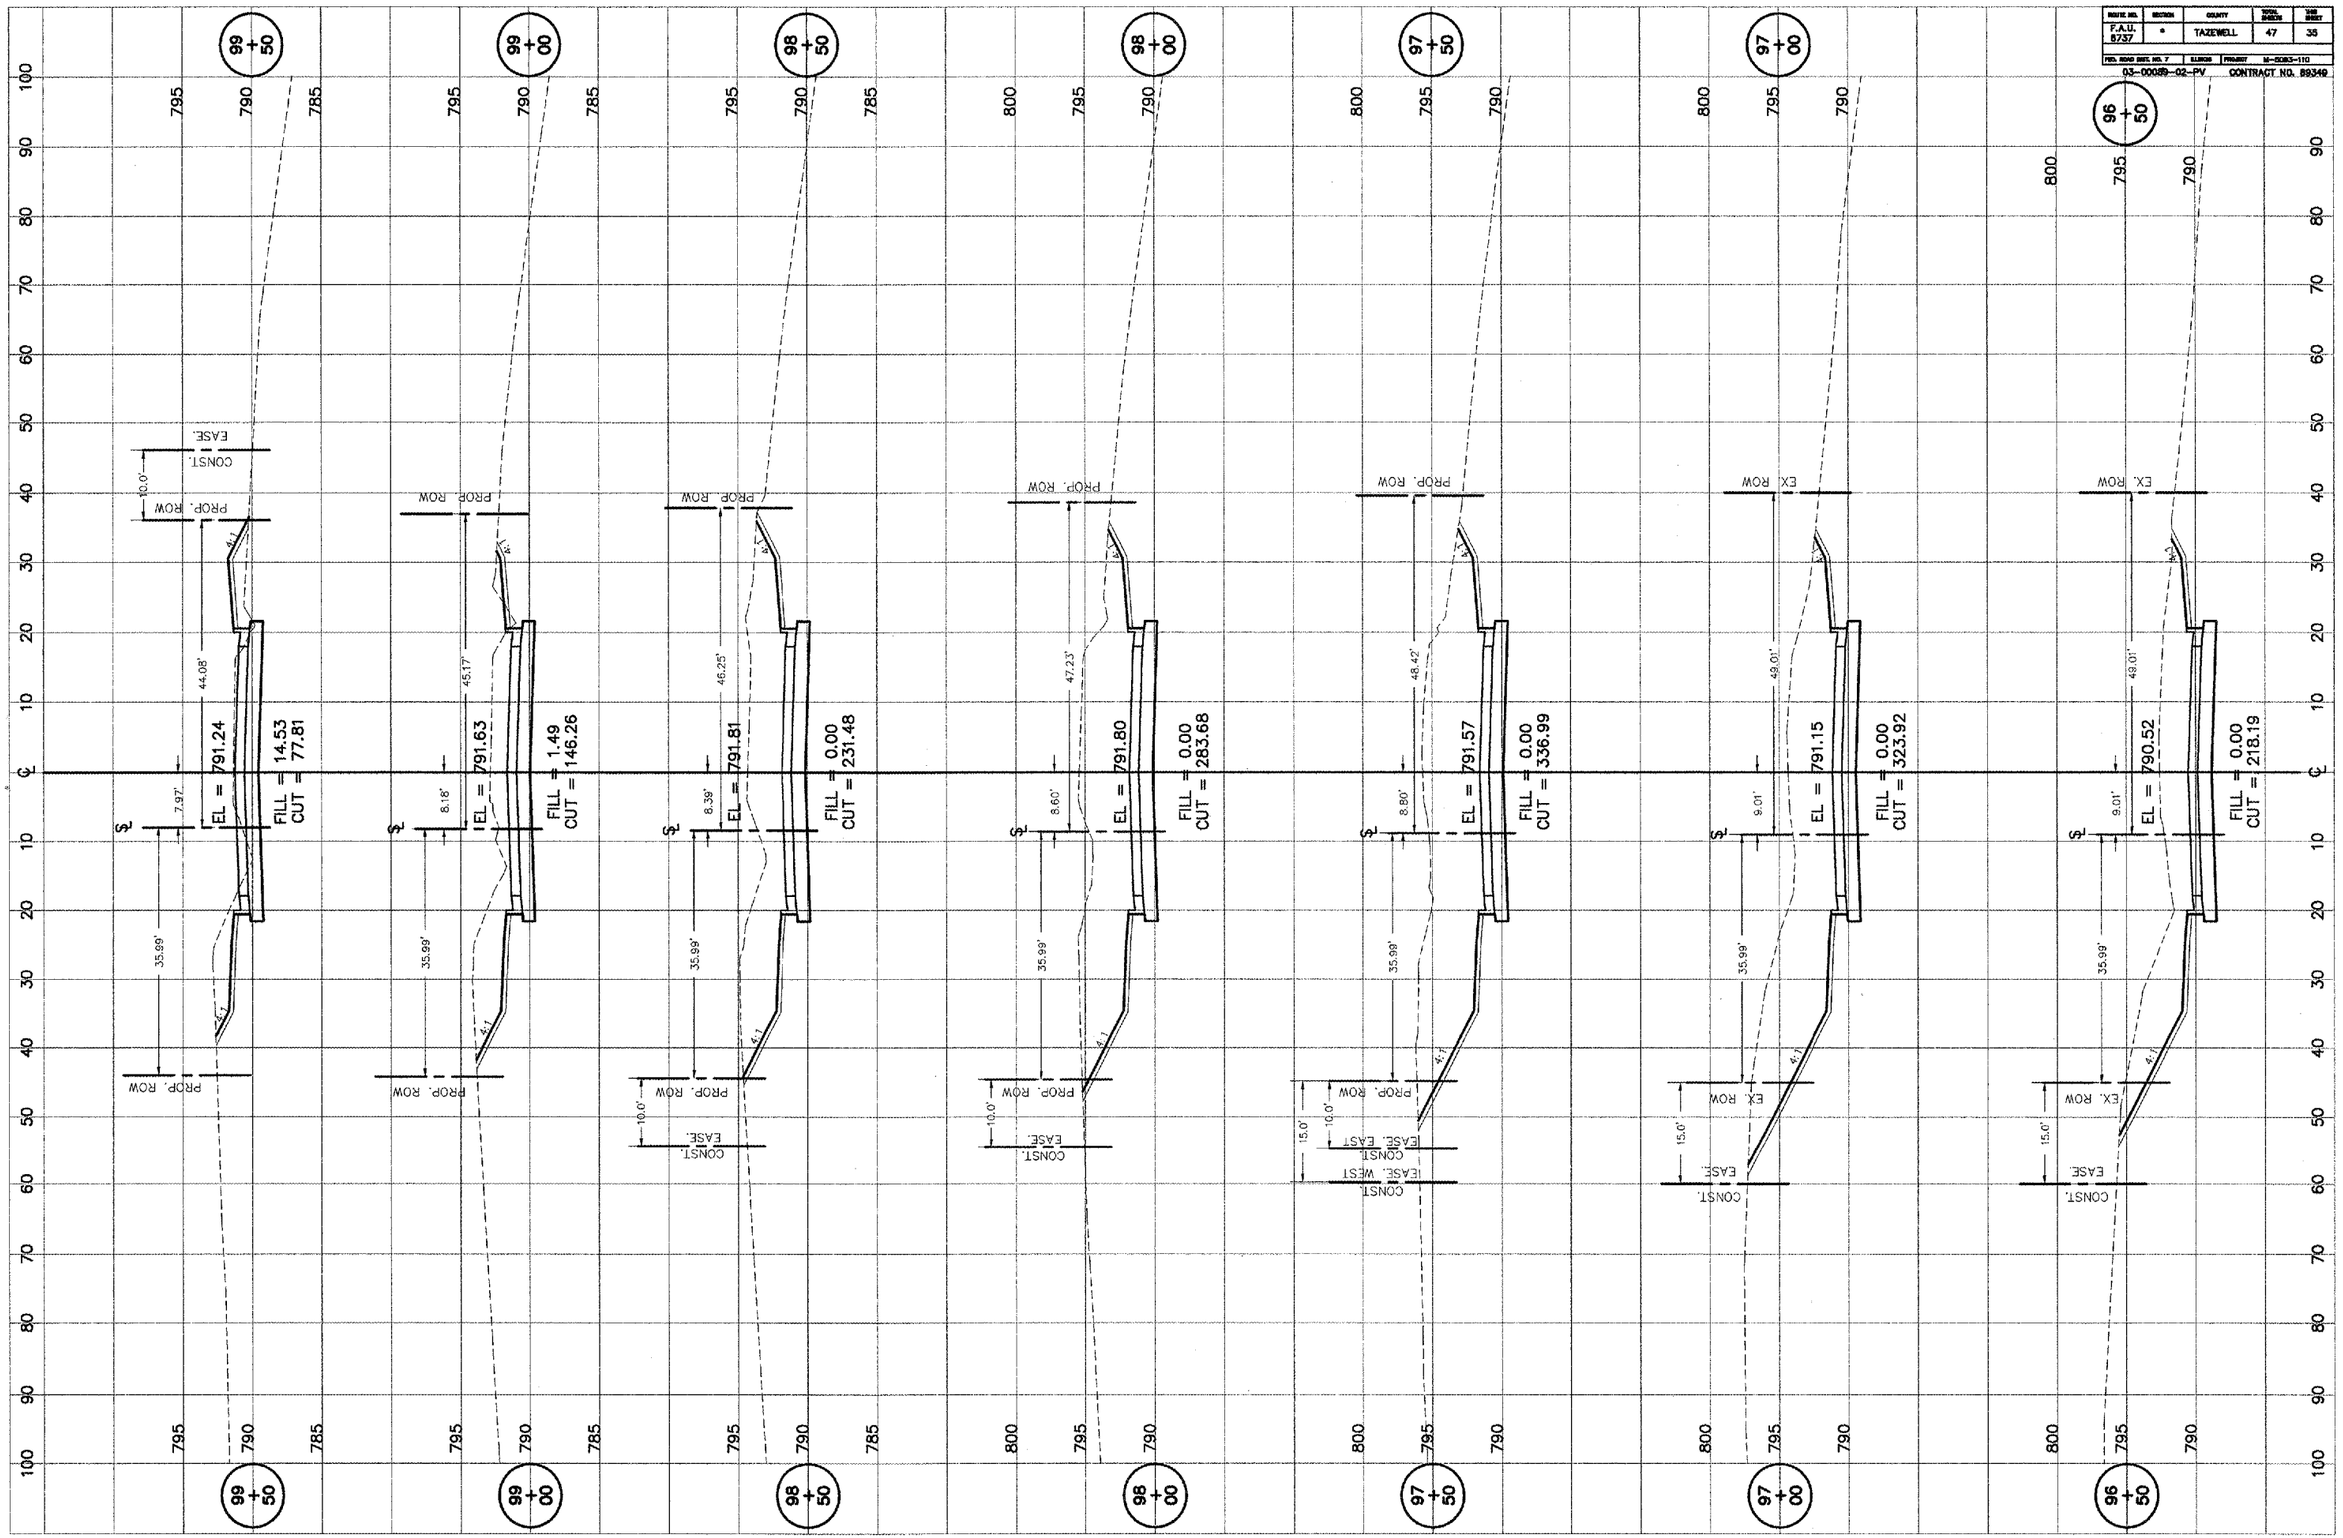

AUSTIN ENGINEERING CO., INC.

CRUGER ROAD, PHASE 3 SHEET 35