ROUTE NO.	SECTION	COUNTY	TOTAL SHEETS	THIS SHEET
F.A.U. 6737	*	TAZEWELL	47	37

FED. ROAD DIST. NO. 7 | ILLINOIS | PROJECT M-5063-110

*03-00089-02-PV CONTRACT NO. 89348

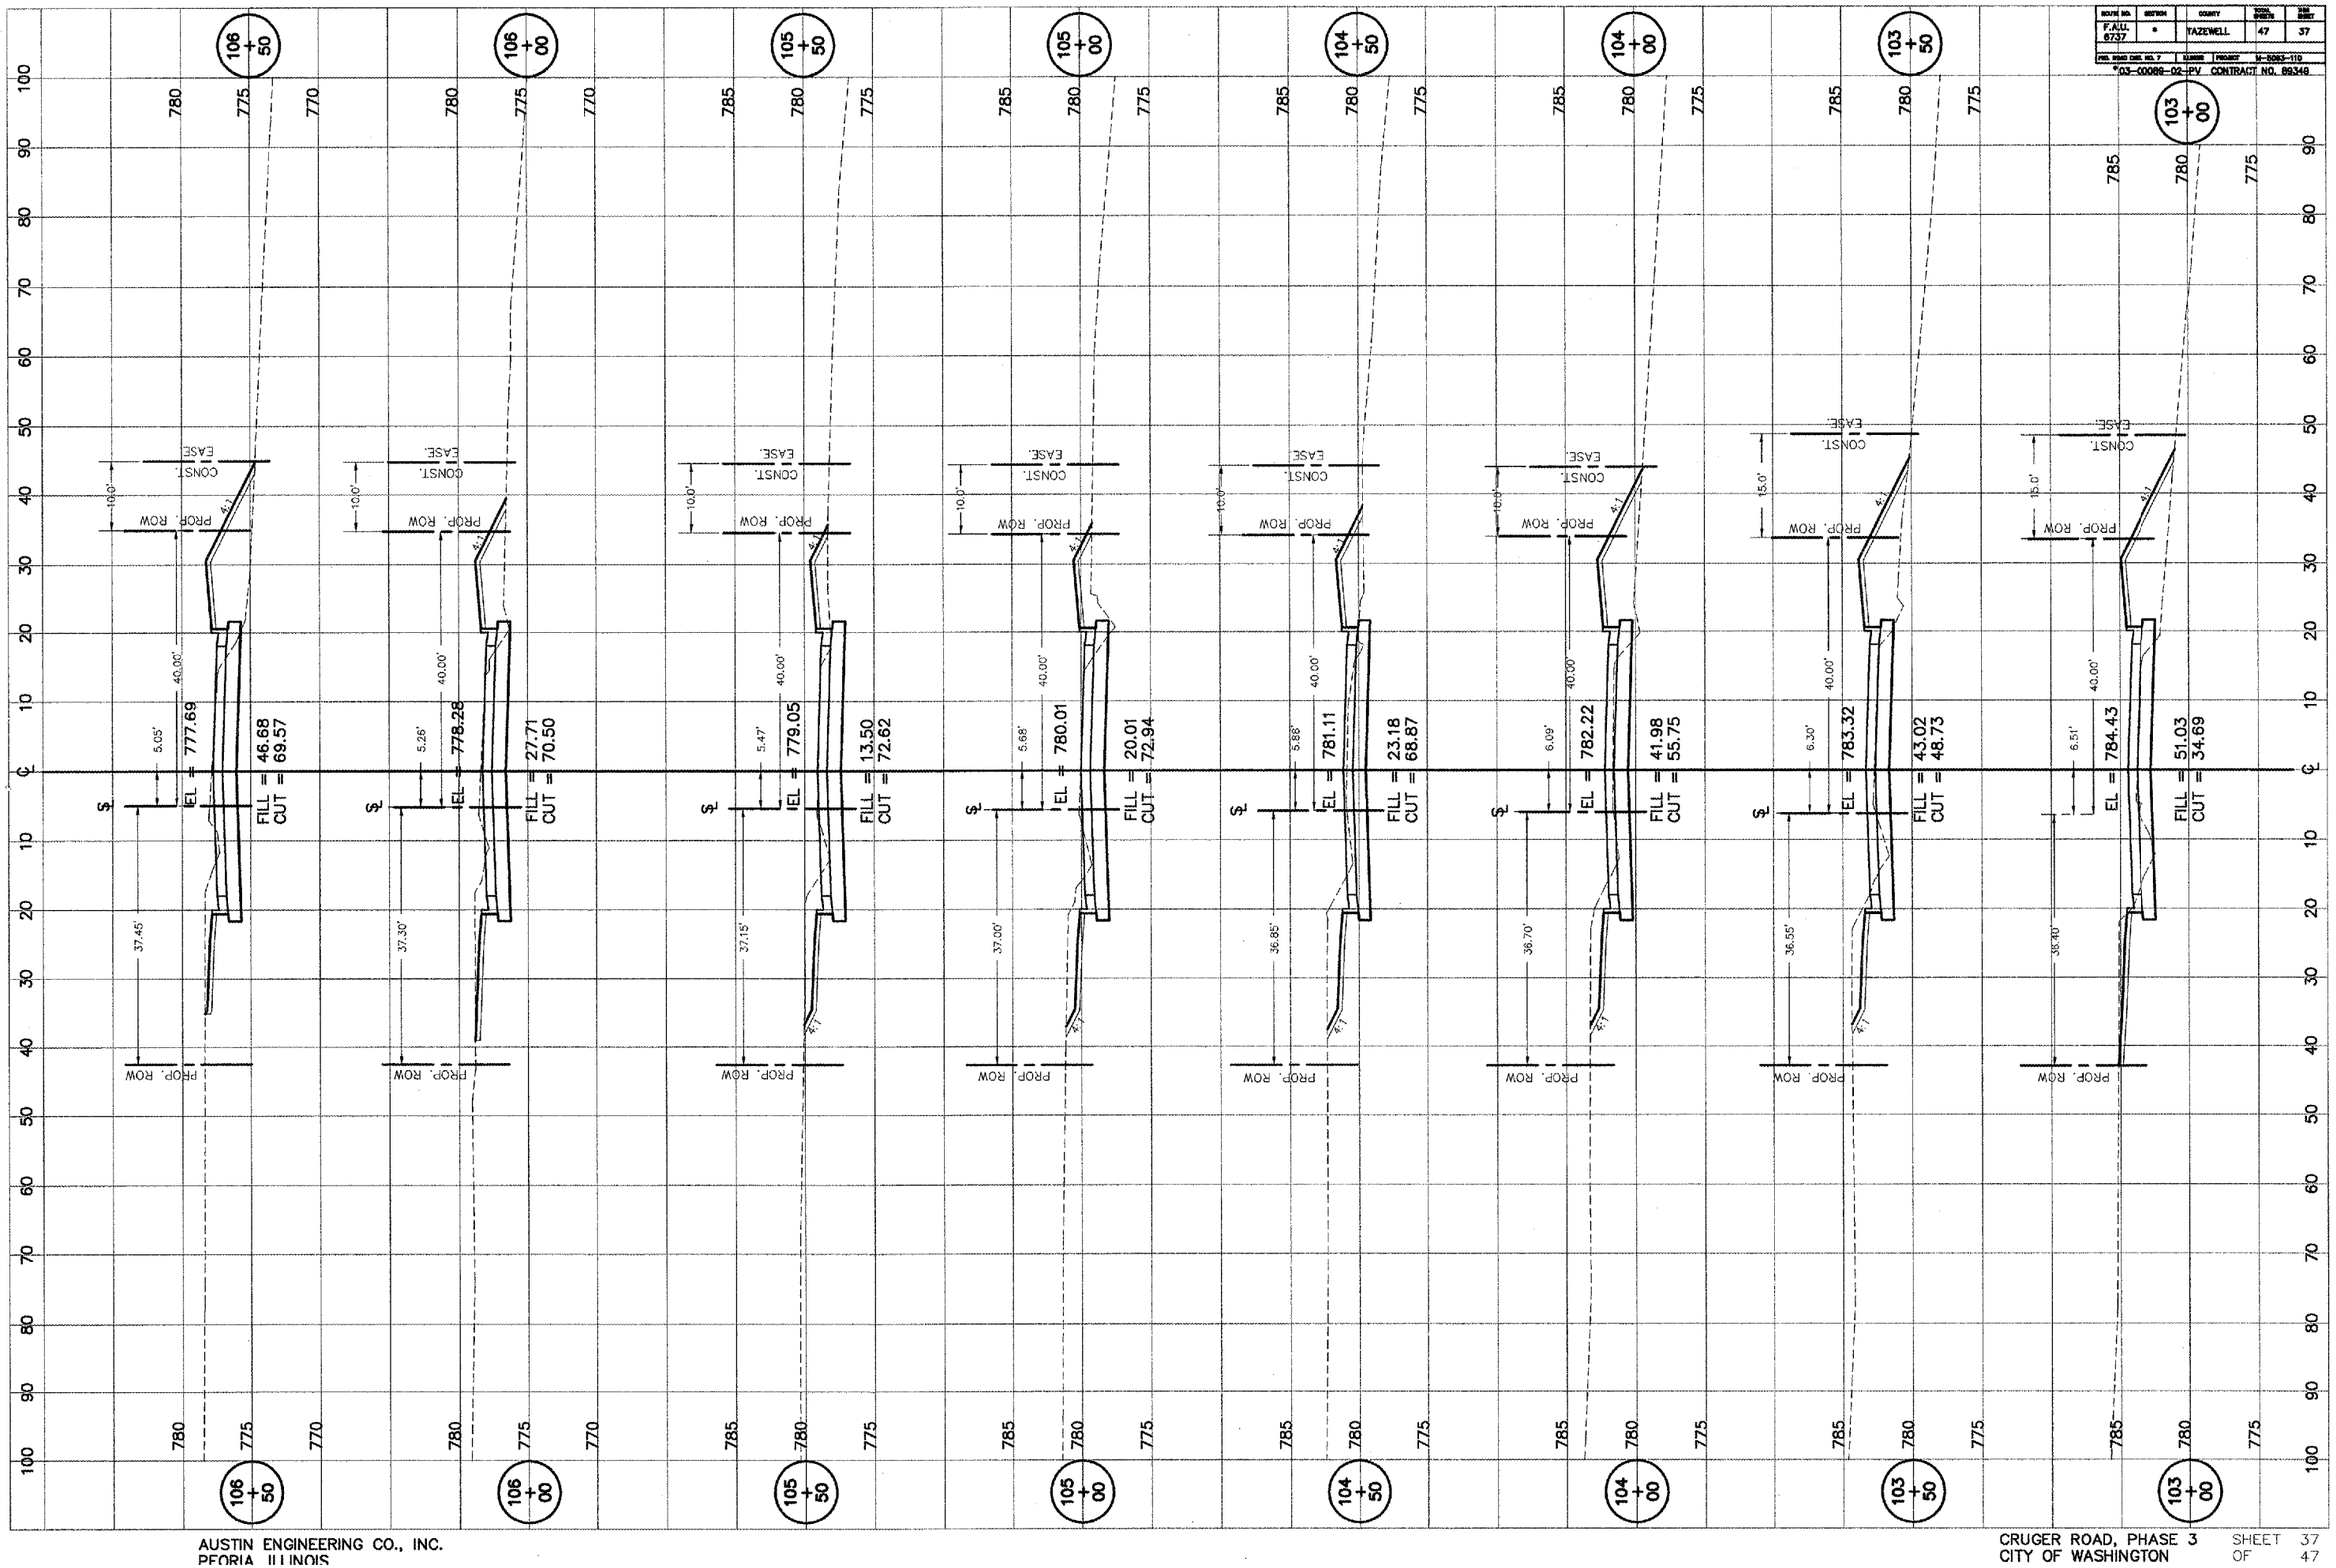

AUSTIN ENGINEERING CO., INC.
PEORIA, ILLINOIS

CRUGER ROAD, PHASE 3
CITY OF WASHINGTON