ROUTE NO.	SECTION	COUNTY	TOTAL SHEETS	THIS SHEET
F.A.U. 8737	*	TAZEWELL	47	38

PROJ. ROAD DIST. NO. 7 | ILLINOIS | PROJECT M-5003-110
*03-00089-02-PV | CONTRACT NO. 88349

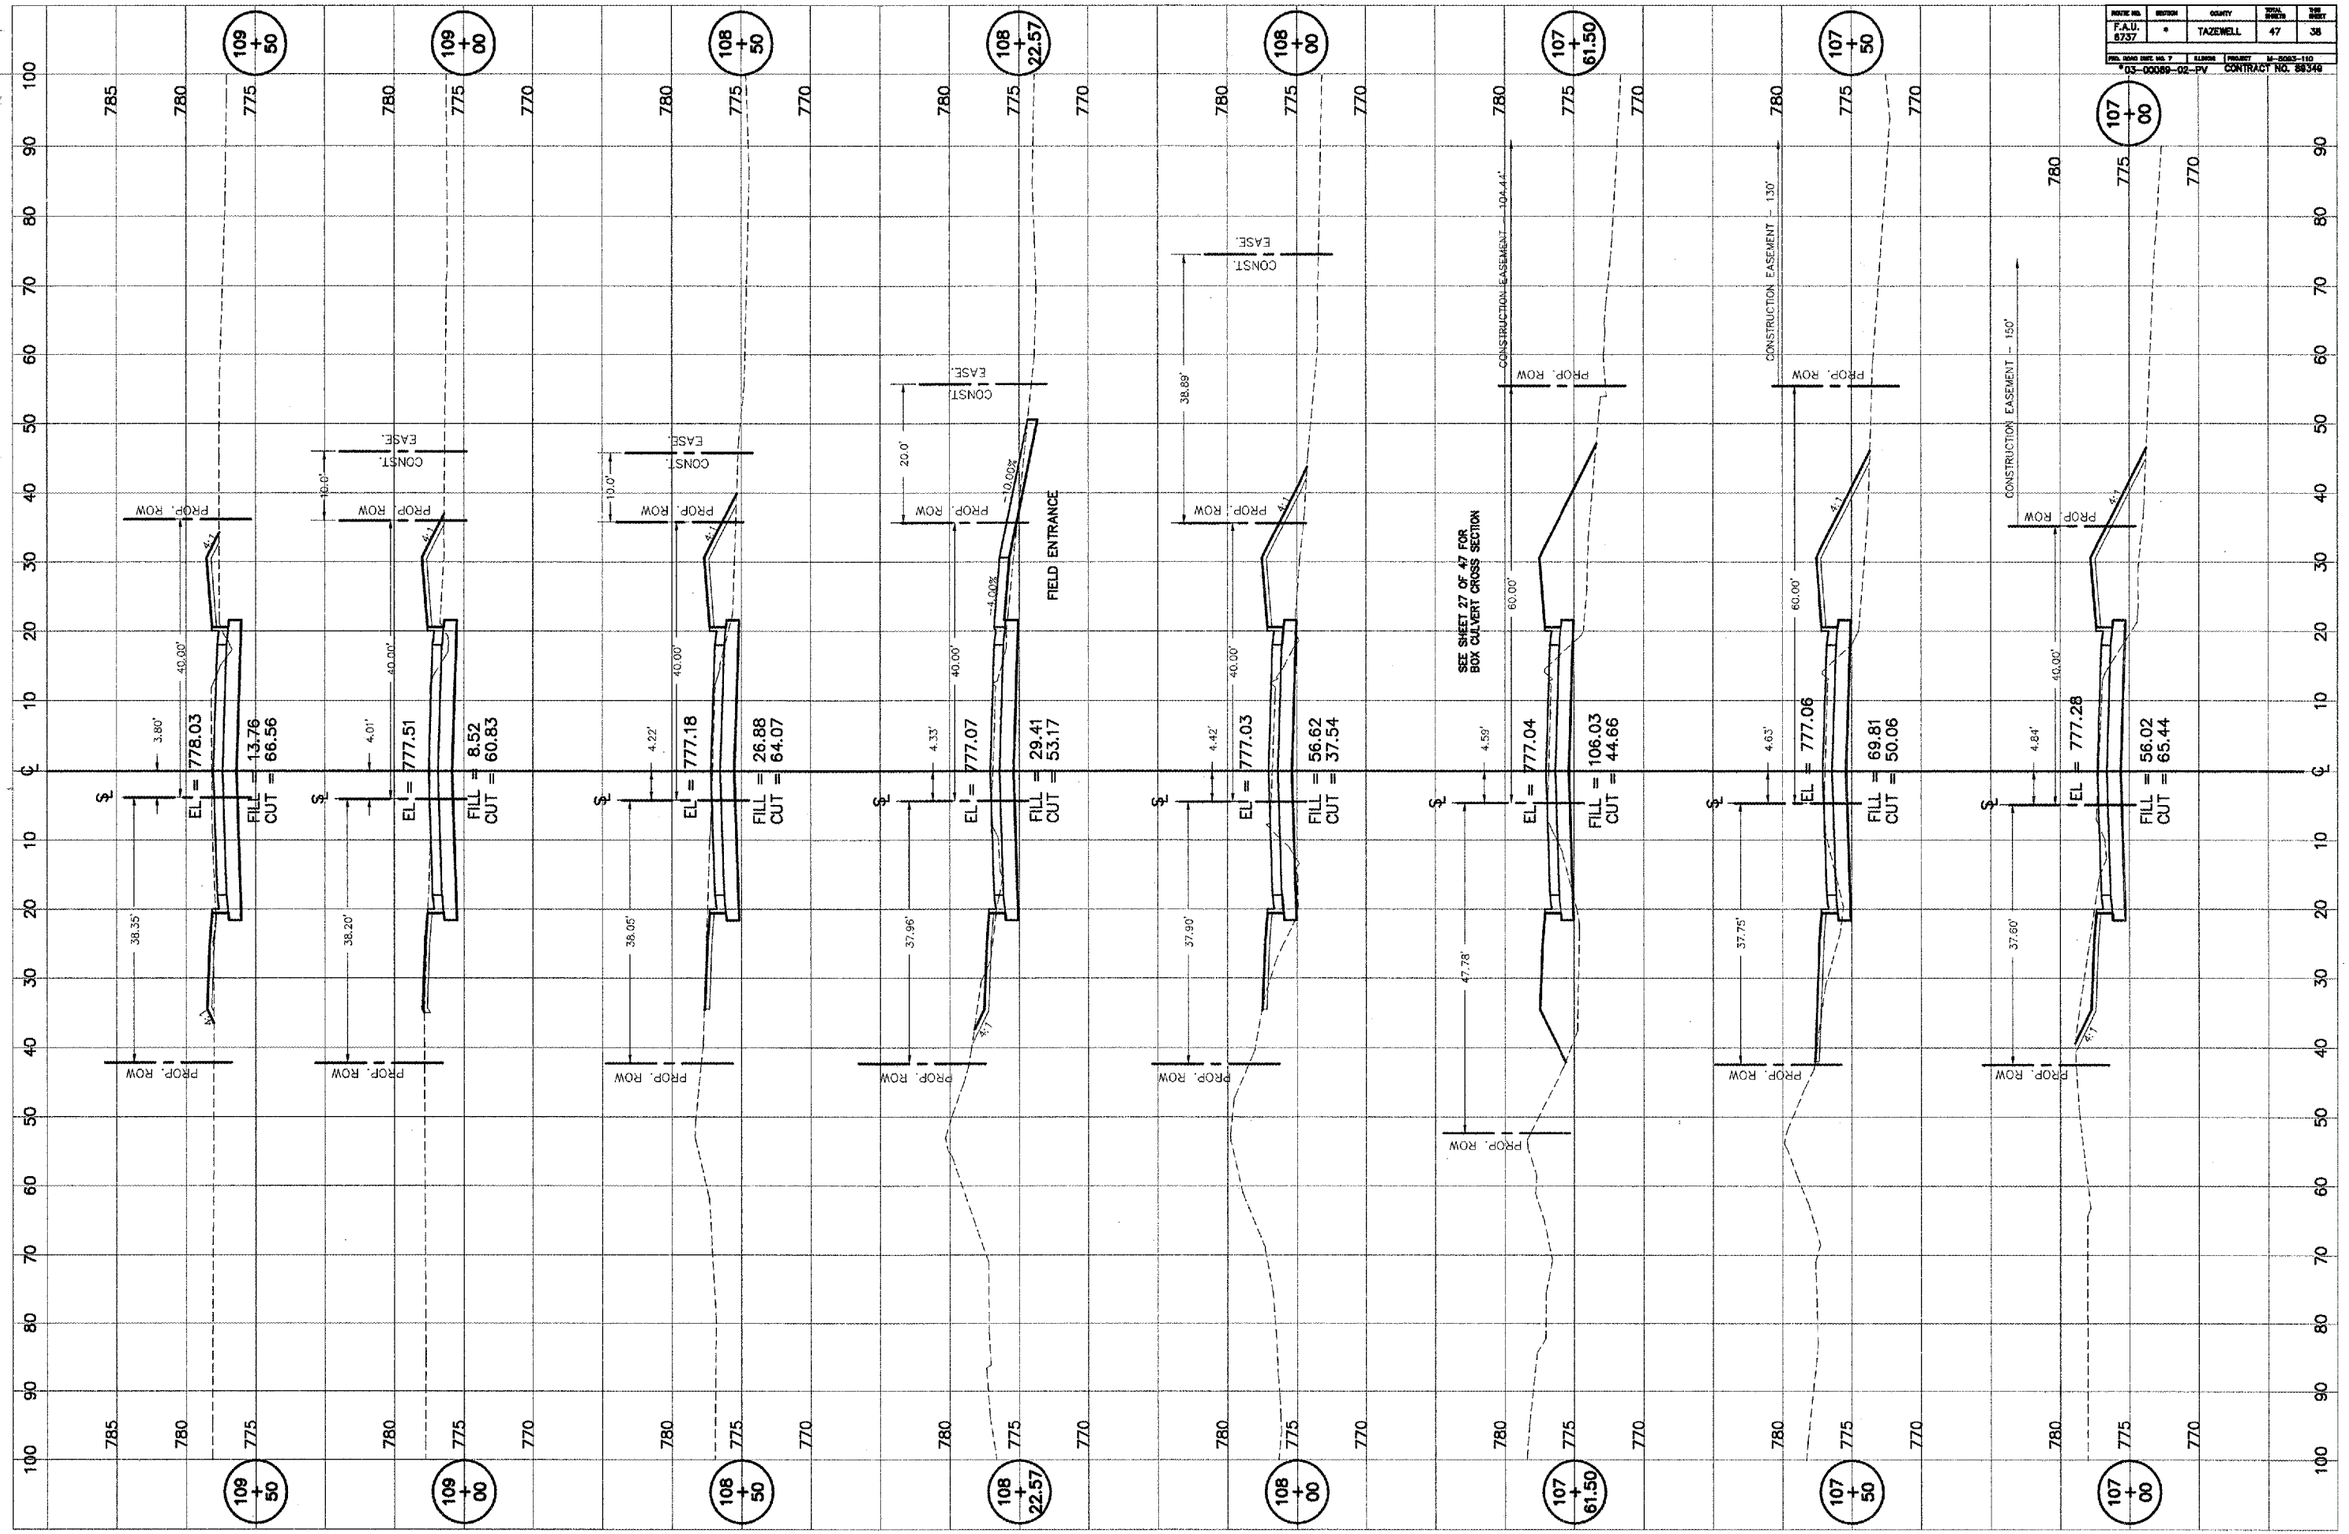

AUSTIN ENGINEERING CO., INC.
PEORIA, ILLINOIS

CRUGER ROAD, PHASE 3
CITY OF WASHINGTON