ROUTE NO.	SECTION	COUNTY	TOTAL SHEETS	SHEET
F.A.U. 6737	*	TAZEWELL	47	39

FED. ROAD DIST. NO. 7 | ILLINOIS | PROJECT M-3083-110

*03-00069-02-PV CONTRACT NO. 89349

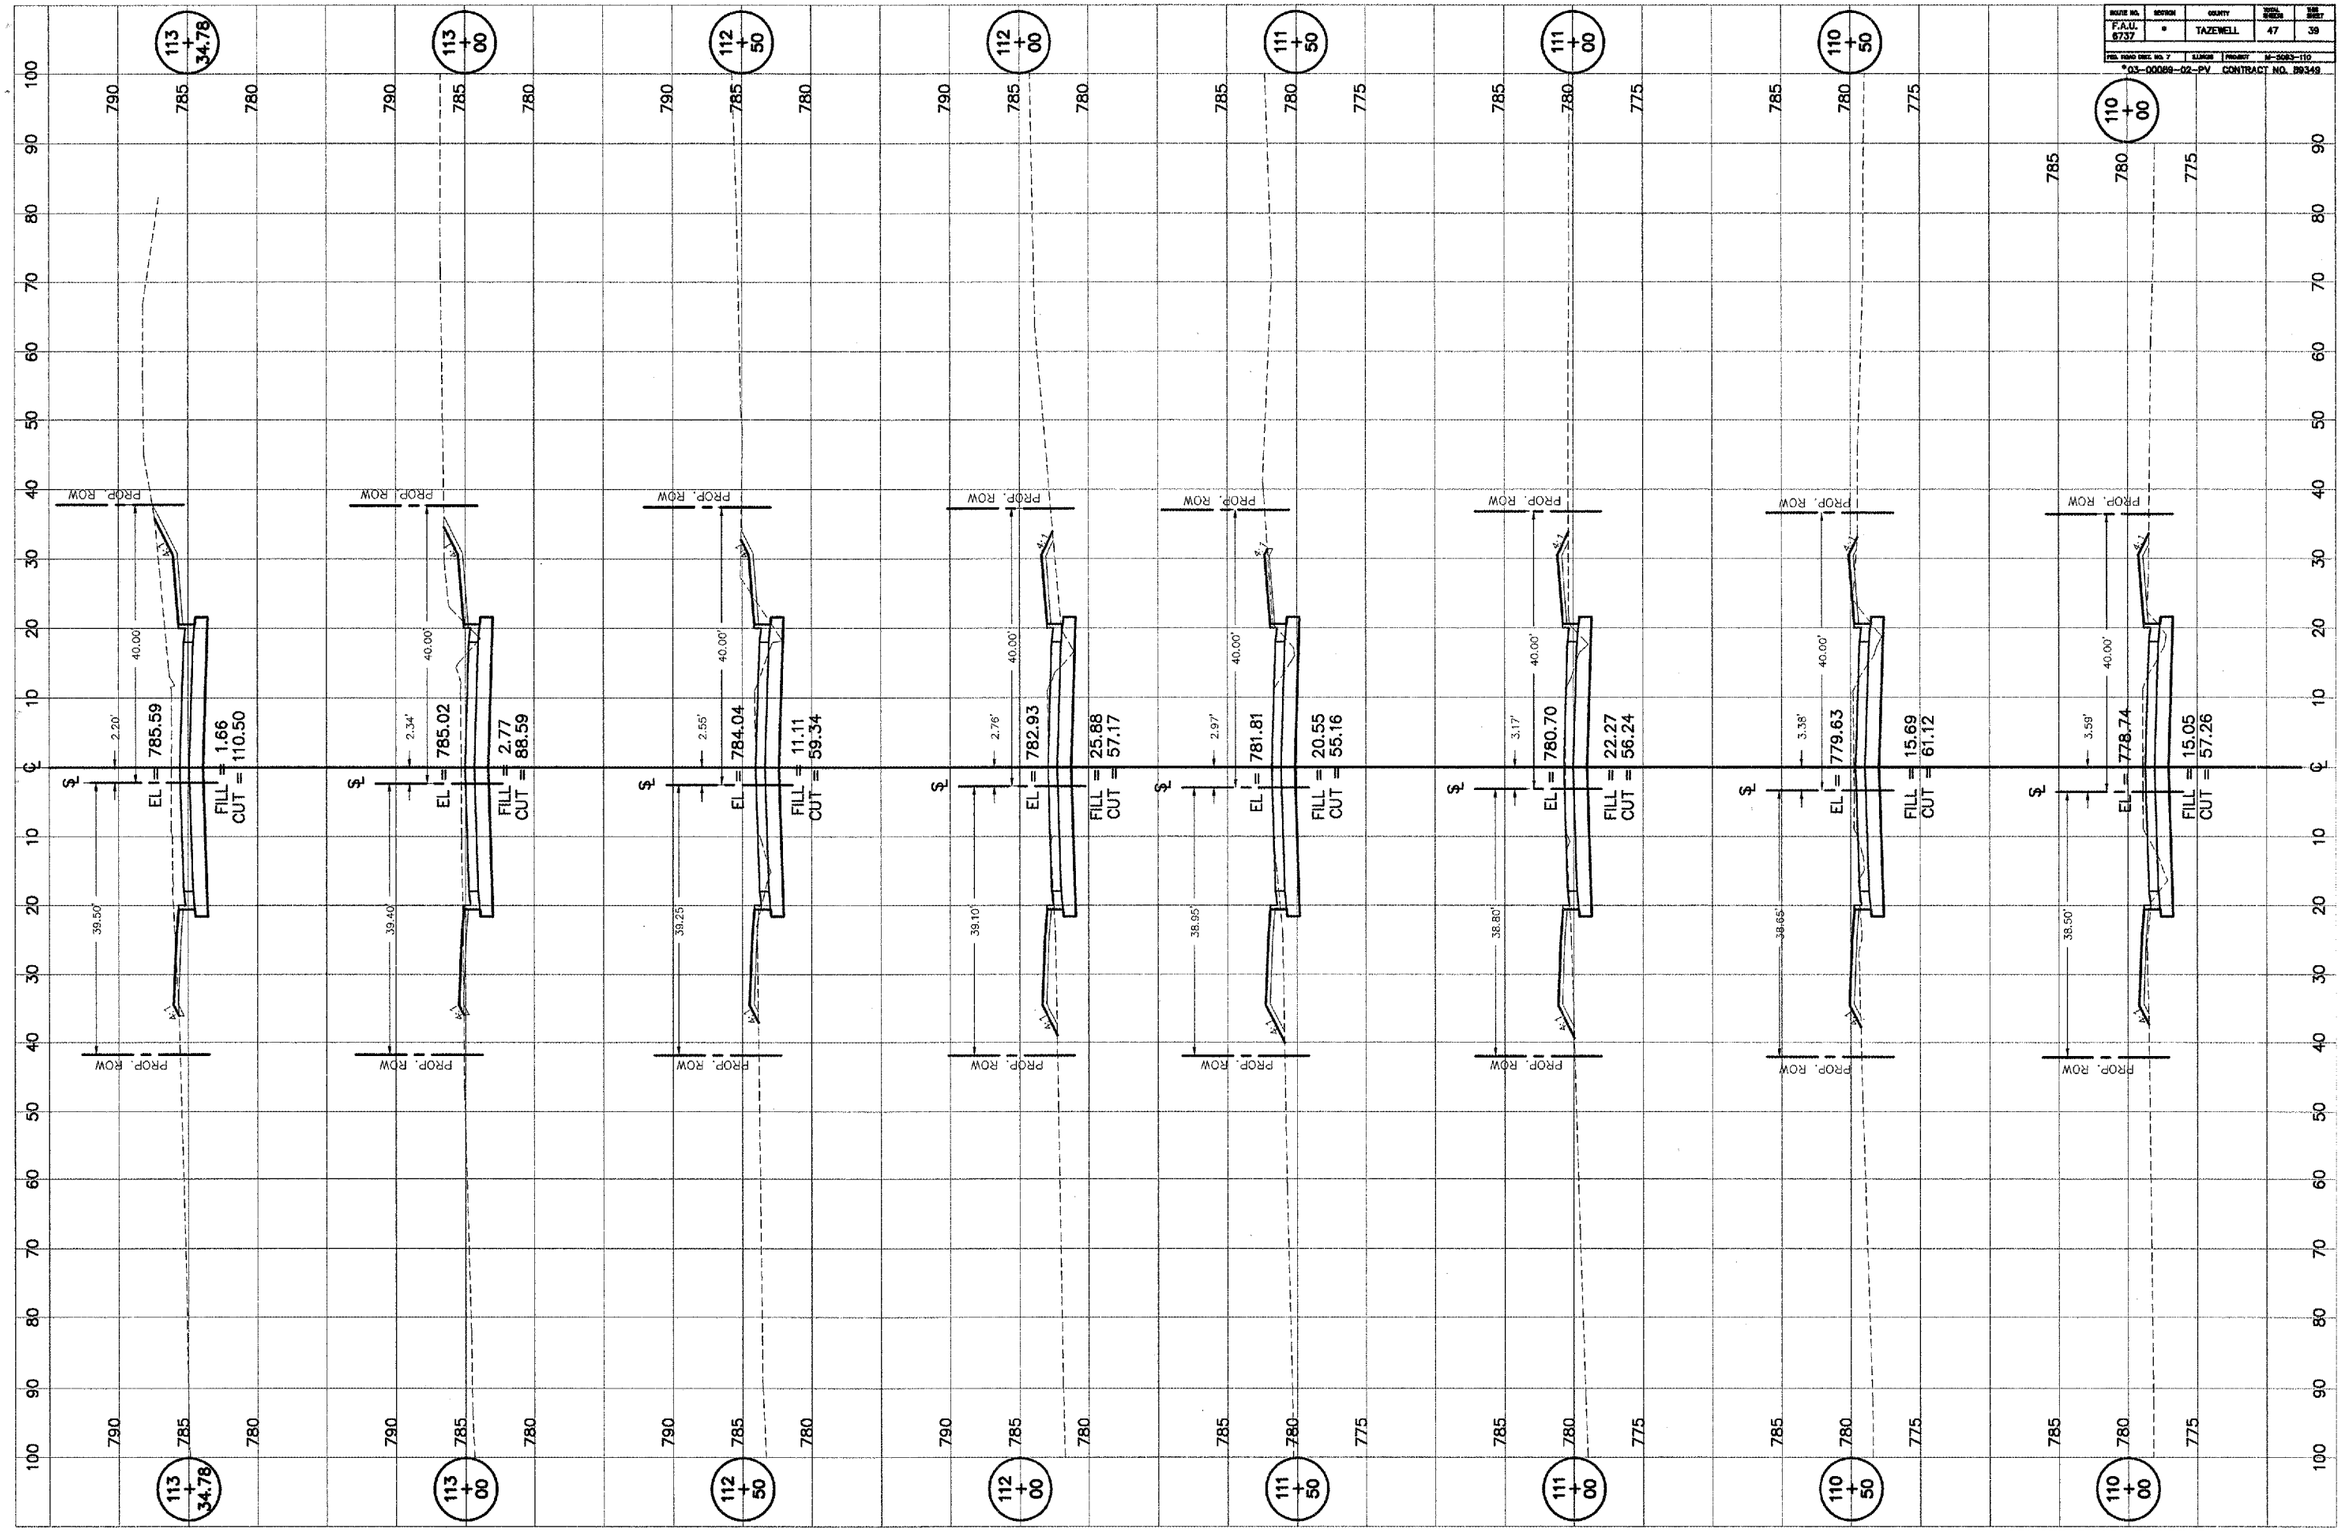

AUSTIN ENGINEERING CO., INC.
PEORIA, ILLINOIS

CRUGER ROAD, PHASE 3
CITY OF WASHINGTON

SHEET 39 OF 47