ROUTE NO.	SECTION	COUNTY	TOTAL SHEETS	SHEET NO.
F.A.U. 8737	*	TAZEWELL	47	42

FED. ROAD DIST. NO. 7 | ILLINOIS | PROJECT M-3063-110

*03-00069-02-PV CONTRACT NO. 89349

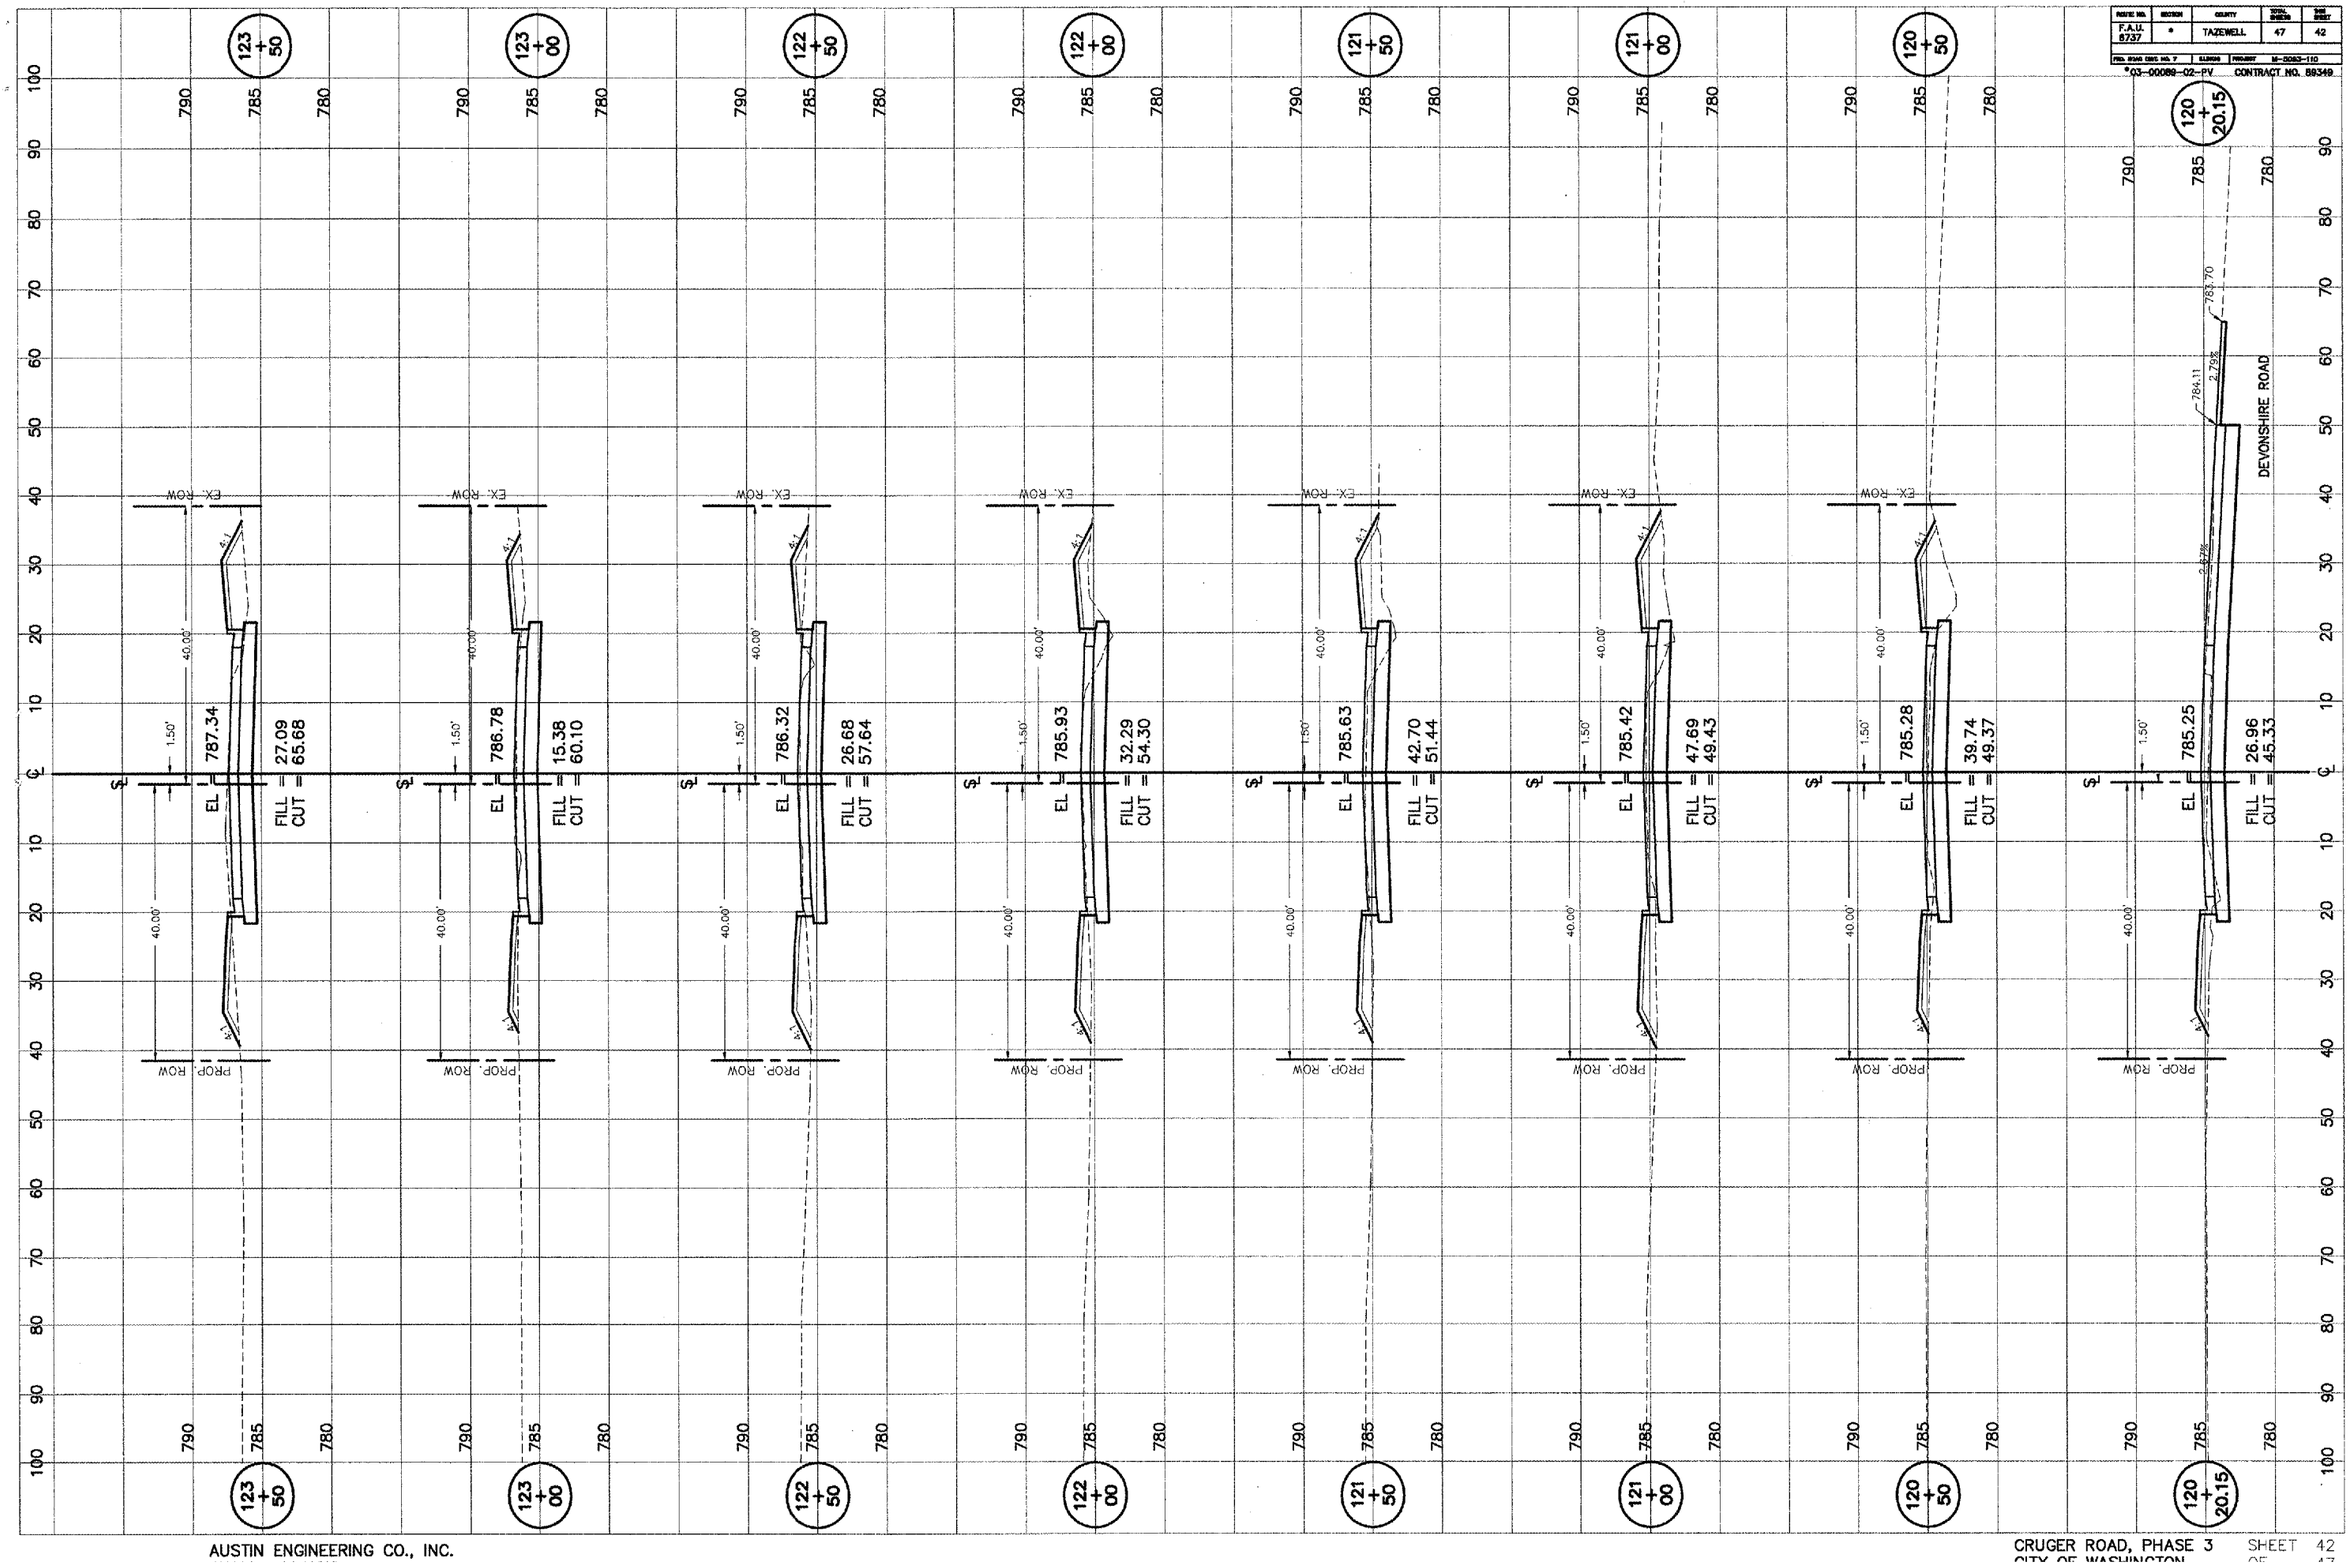

AUSTIN ENGINEERING CO., INC.

CRUGER ROAD, PHASE 3

CITY OF WASHINGTON

SHEET 42 OF 47