ROUTE NO.	SECTION	COUNTY	TOTAL SHEETS	THIS SHEET
F.A.U. 6737	*	TAZEWELL	47	43
FED. ROAD DIST. NO. 7	ILLINOIS	PROJECT M-3083-110		
*03-00089-02-PV CONTRACT NO. 89349				

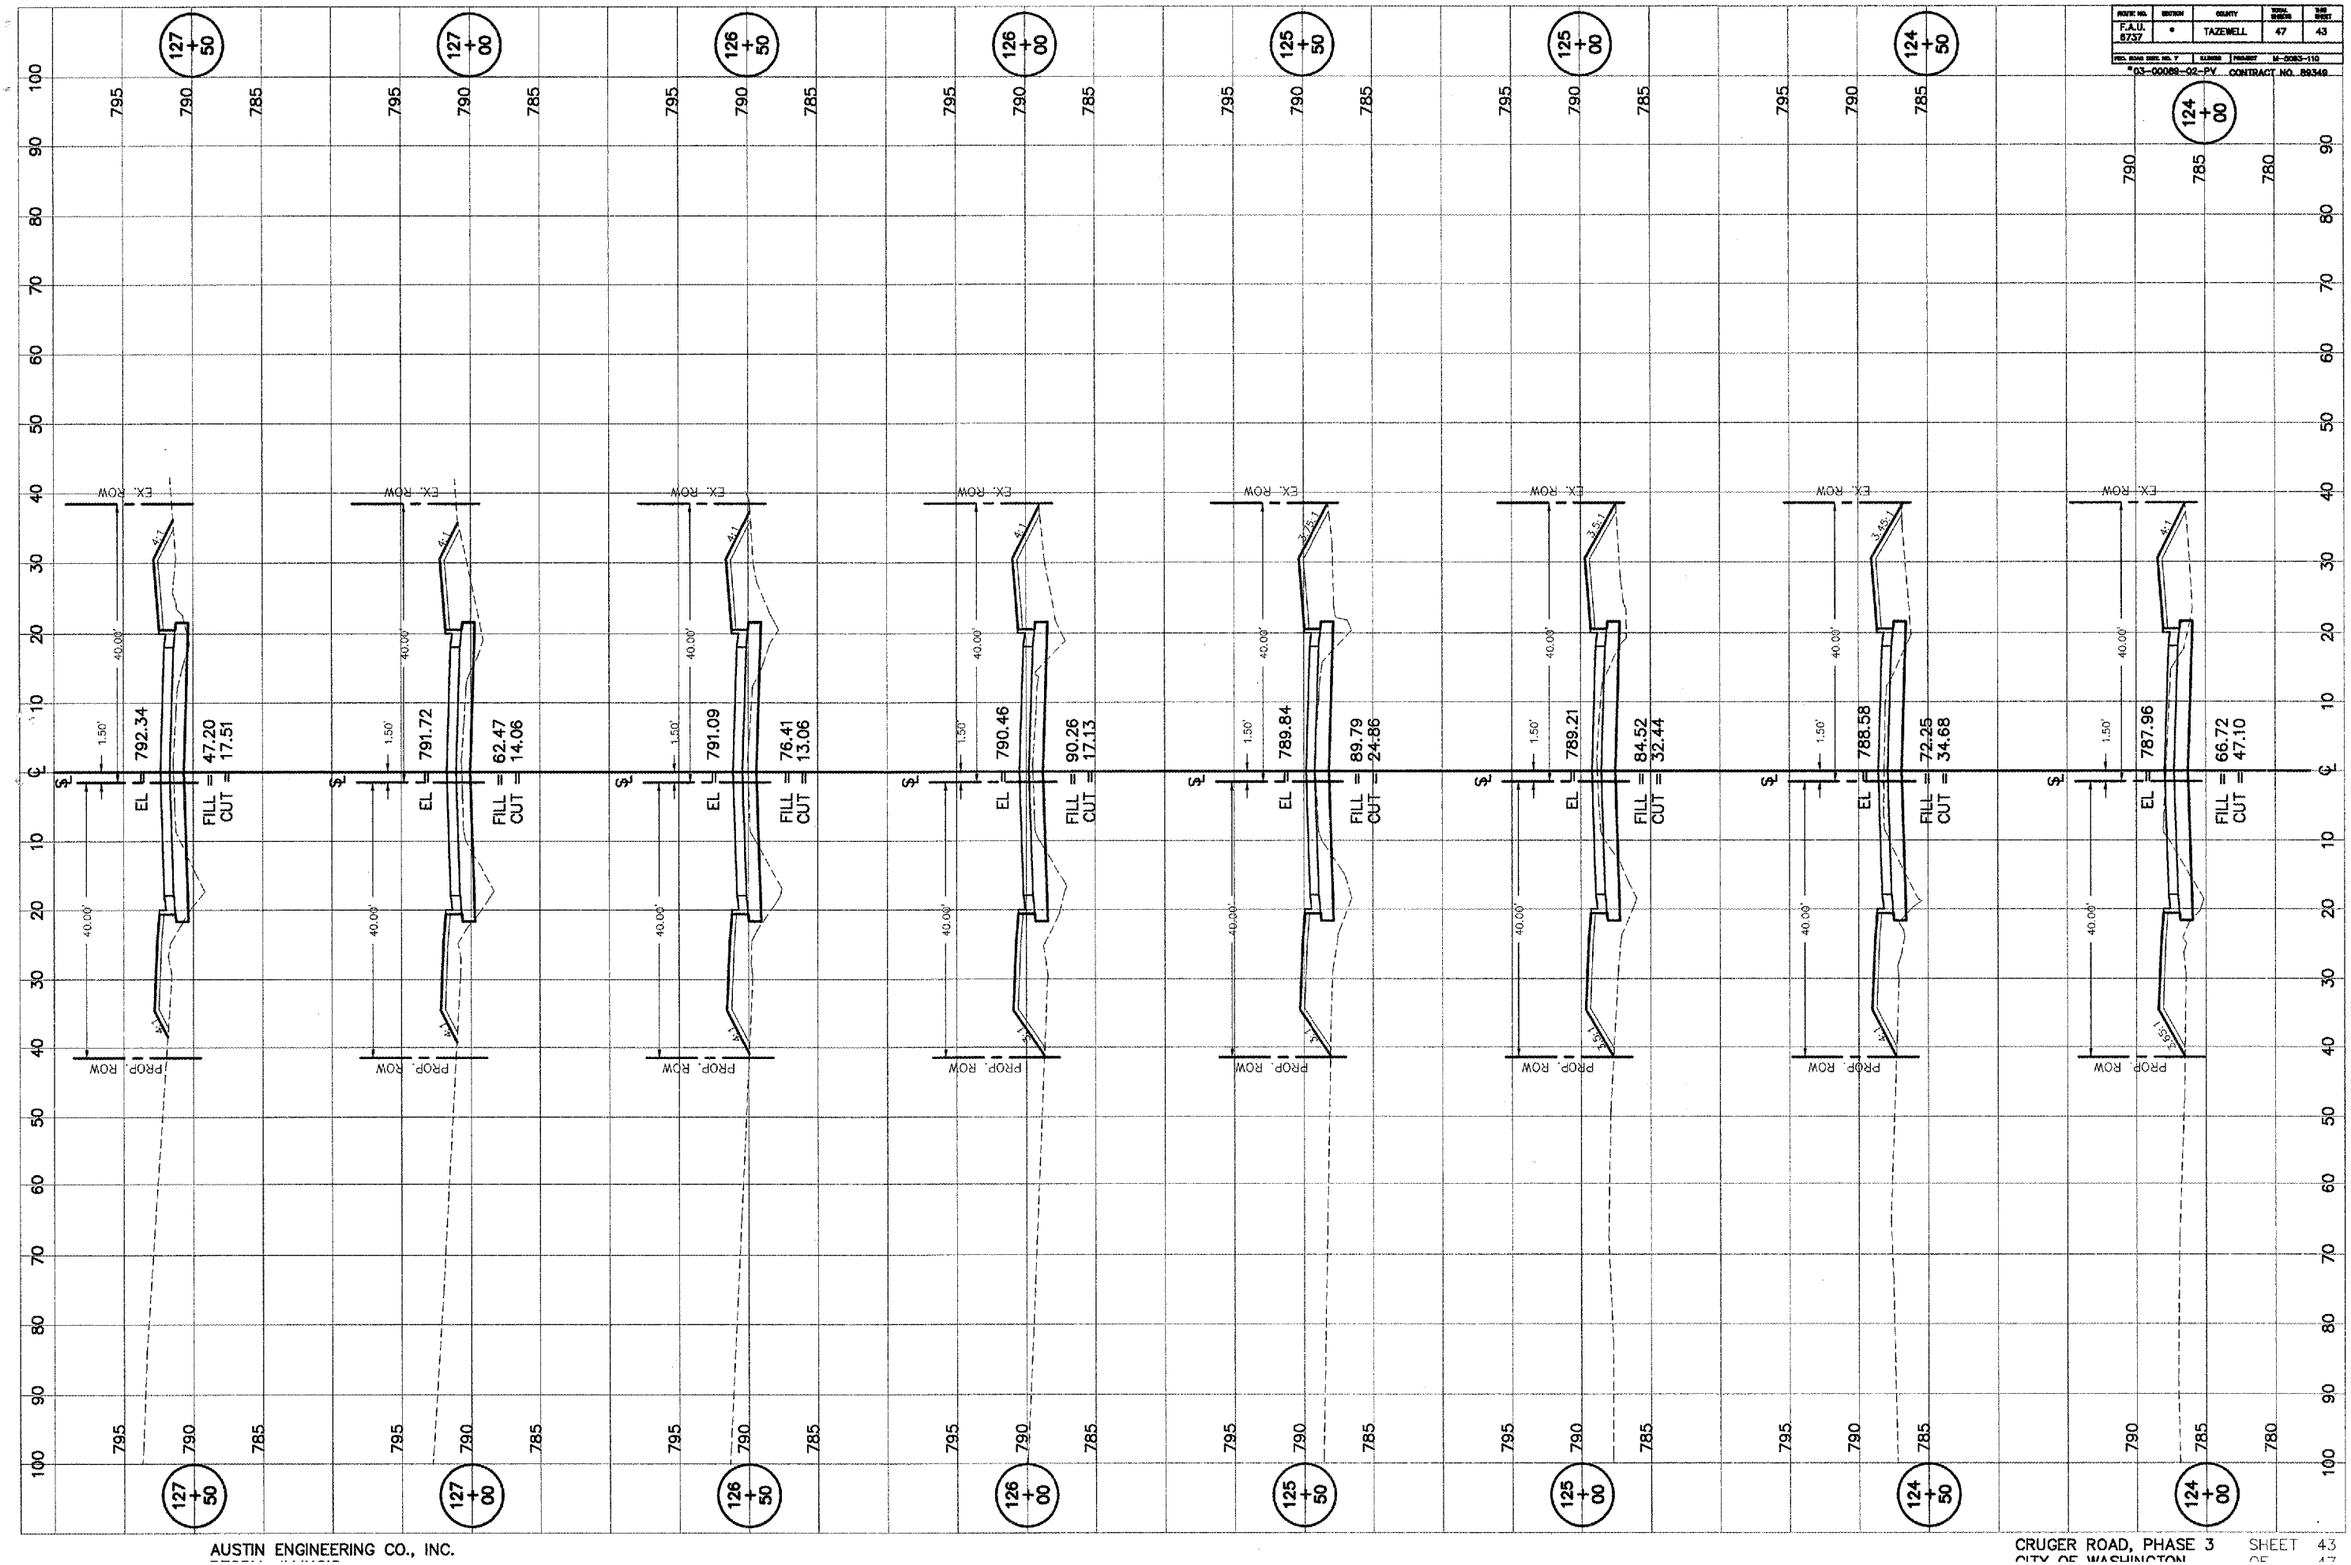

AUSTIN ENGINEERING CO., INC.

CRUGER ROAD, PHASE 3 SHEET 43 OF 47
CITY OF WASHINGTON