ROUTE NO.	SECTION	COUNTY	TOTAL SHEETS	THIS SHEET
F.A.U. 6737	*	TAZEWELL	47	47

FED. ROAD DIST. NO. 7 | ILLINOIS | PROJECT M-5083-110

*03-00089-02-PV CONTRACT NO. 89349

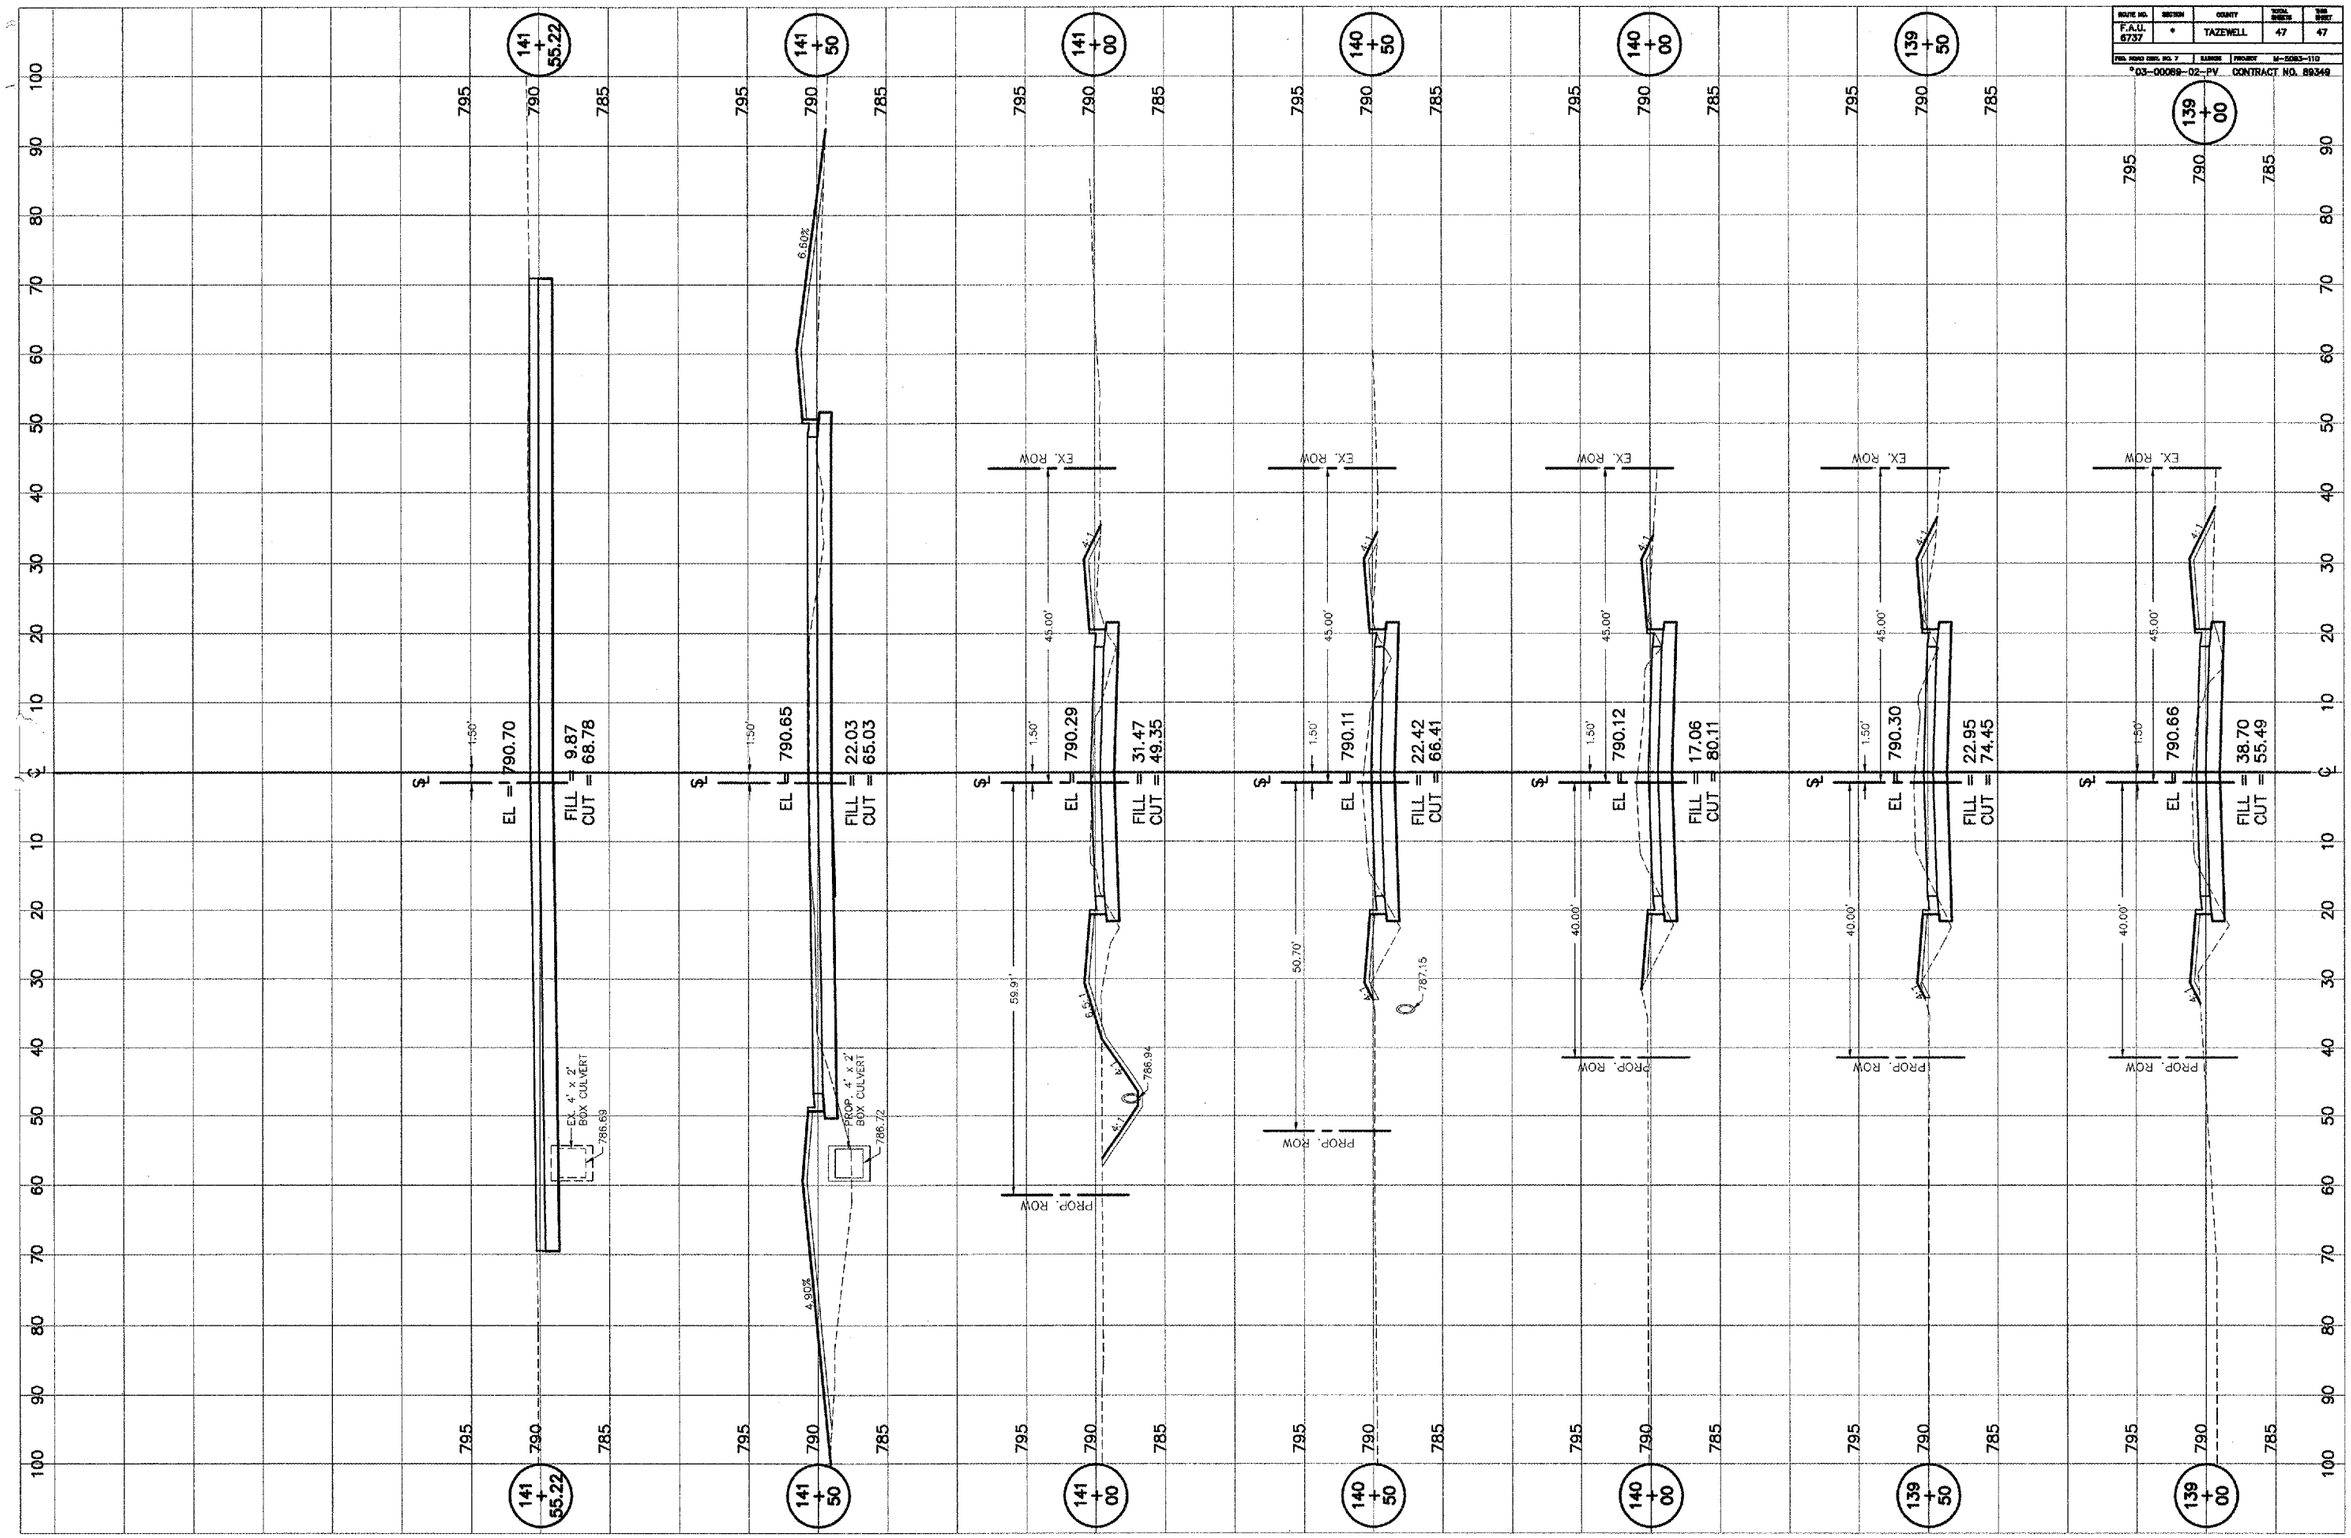

AUSTIN ENGINEERING CO., INC.

CRUGER ROAD, PHASE 3 SHEET 47