CONTRACT NO. 64969

| F.A.P RTE. | SECTION | COUNTY | TOTAL SHEETS | SHEET NO. |
|---|---|---|---|---|
| 309 | 16R-2 | WHITESIDE | 547 | 243 |

STA. 1127+00.00 TO STA. 1127+25.00

FED. ROAD DIST. NO. 2 | ILLINOIS | FED. AID PROJECT

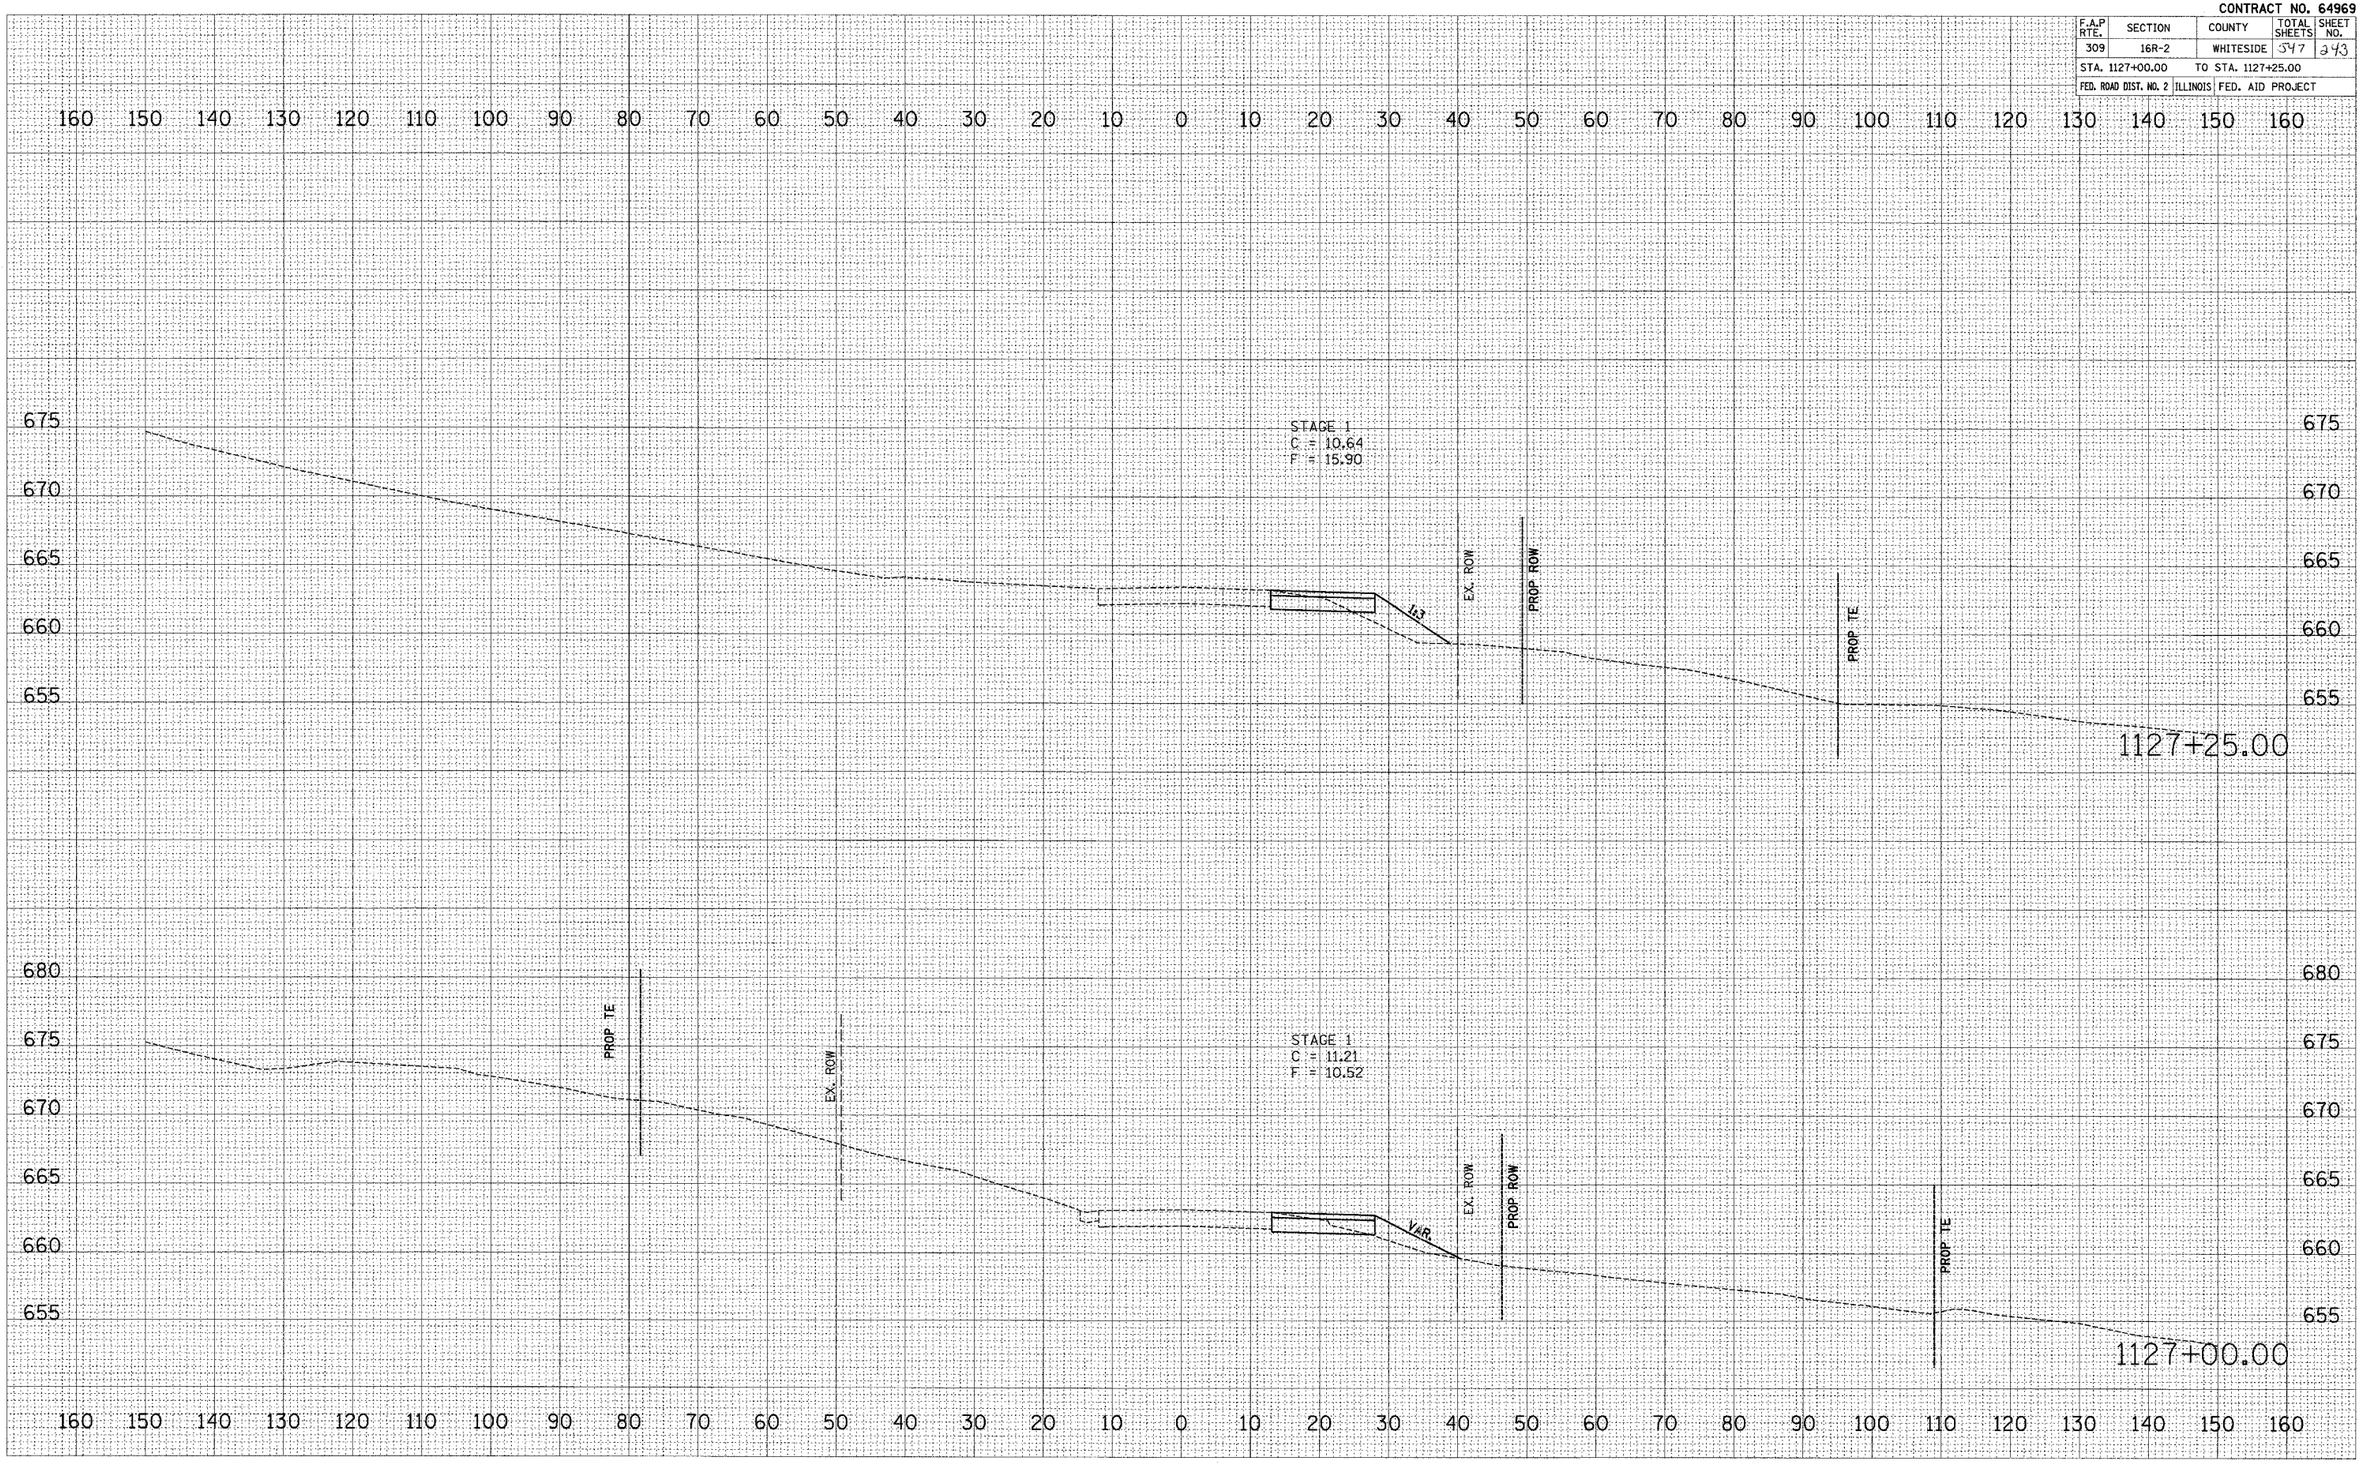


FINAL SURVEY | NOTE BOOK NO. | SURVEYED | PLOTTED | TEMPLATE | AREAS | AREAS CHECKED | BY | DATE

ORIGINAL SURVEY | NOTE BOOK NO. | SURVEYED | PLOTTED | TEMPLATE | AREAS | AREAS CHECKED | BY | DATE

PLOT DATE = $DATE$
FILE NAME = $FILEL$
PLOT SCALE = $SCALE$
USER NAME = $USER$

**US ROUTE 30 – MAINTENANCE OF TRAFFIC – STAGE 1 & STAGE 2**

Xsecsat2.dgn 12/9/2005 8:22:33 AM