CONTRACT NO. 64969

F.A.P RTE.	SECTION	COUNTY	TOTAL SHEETS	SHEET NO.
309	16R-2	WHITESIDE	547	279
STA. 1145+25.00	TO STA. 1145+50.00			
FED. ROAD DIST. NO. 2	ILLINOIS	FED. AID PROJECT		

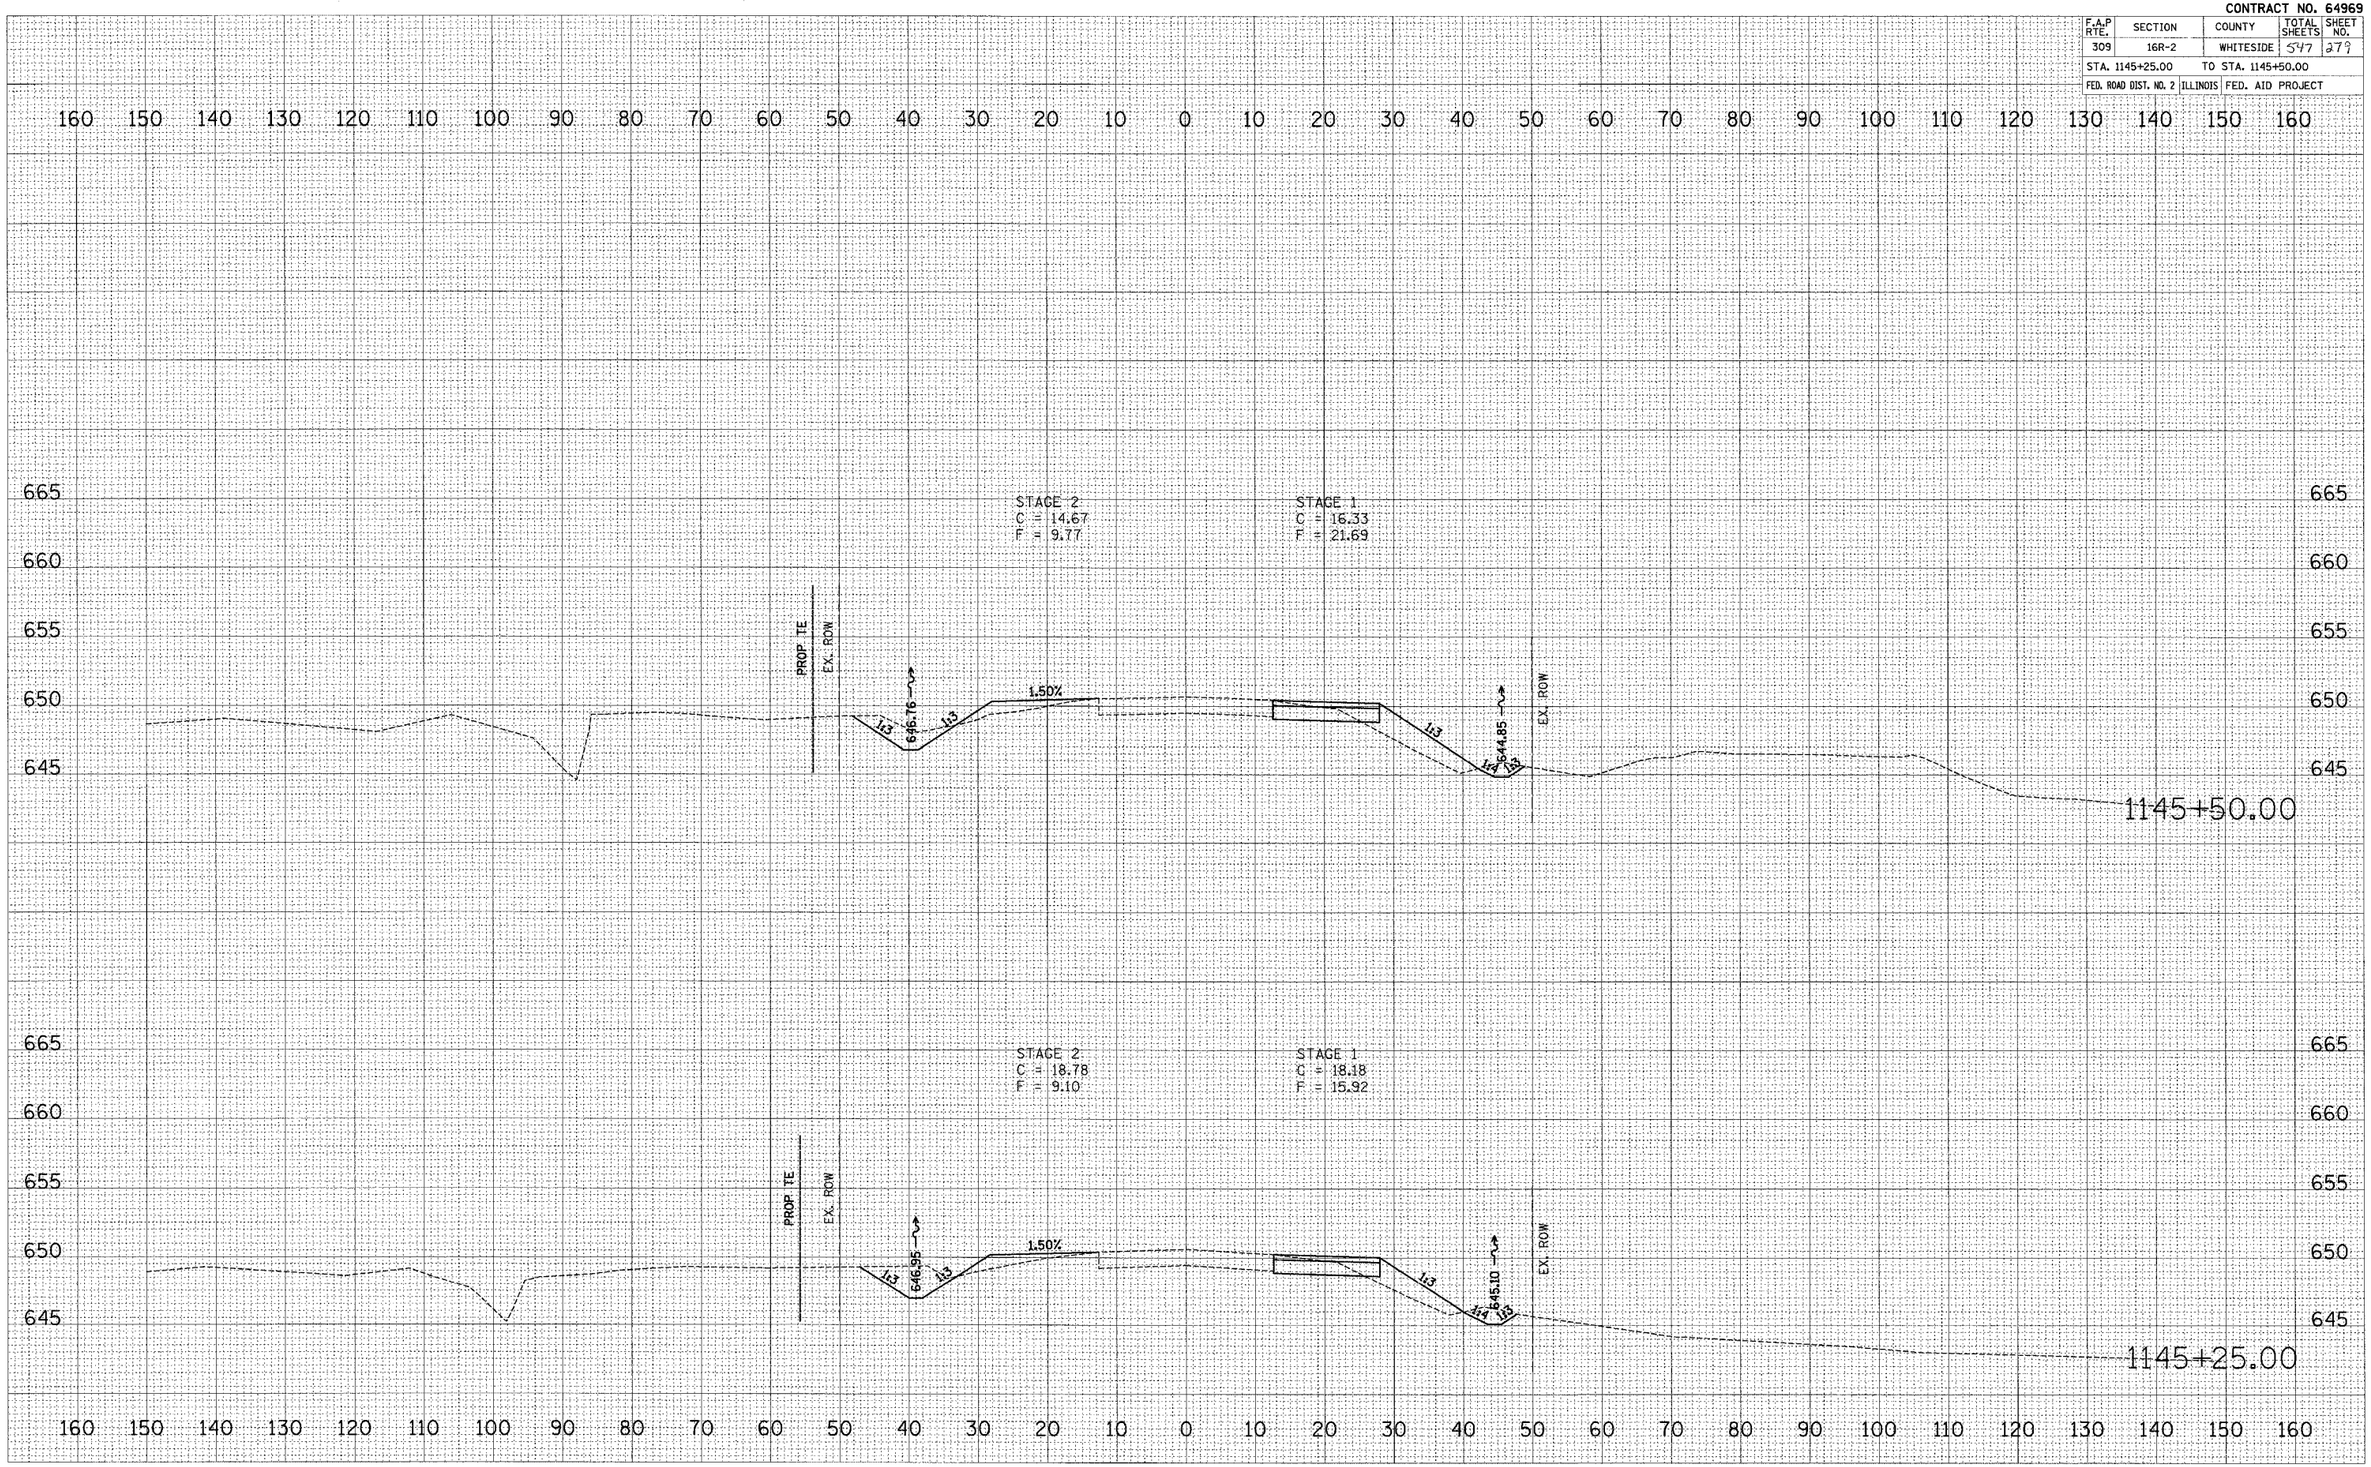

US ROUTE 30 – MAINTENANCE OF TRAFFIC – STAGE 1 & STAGE 2