CONTRACT NO. 64969

| F.A.P RTE. | SECTION | COUNTY | TOTAL SHEETS | SHEET NO. |
|---|---|---|---|---|
| 309 | 16R-2 | WHITESIDE | 547 | 394 |
| STA. 1168+25.00 | | TO STA. 1168+75.00 | | |
| FED. ROAD DIST. NO. 2 | ILLINOIS | FED. AID PROJECT | | |

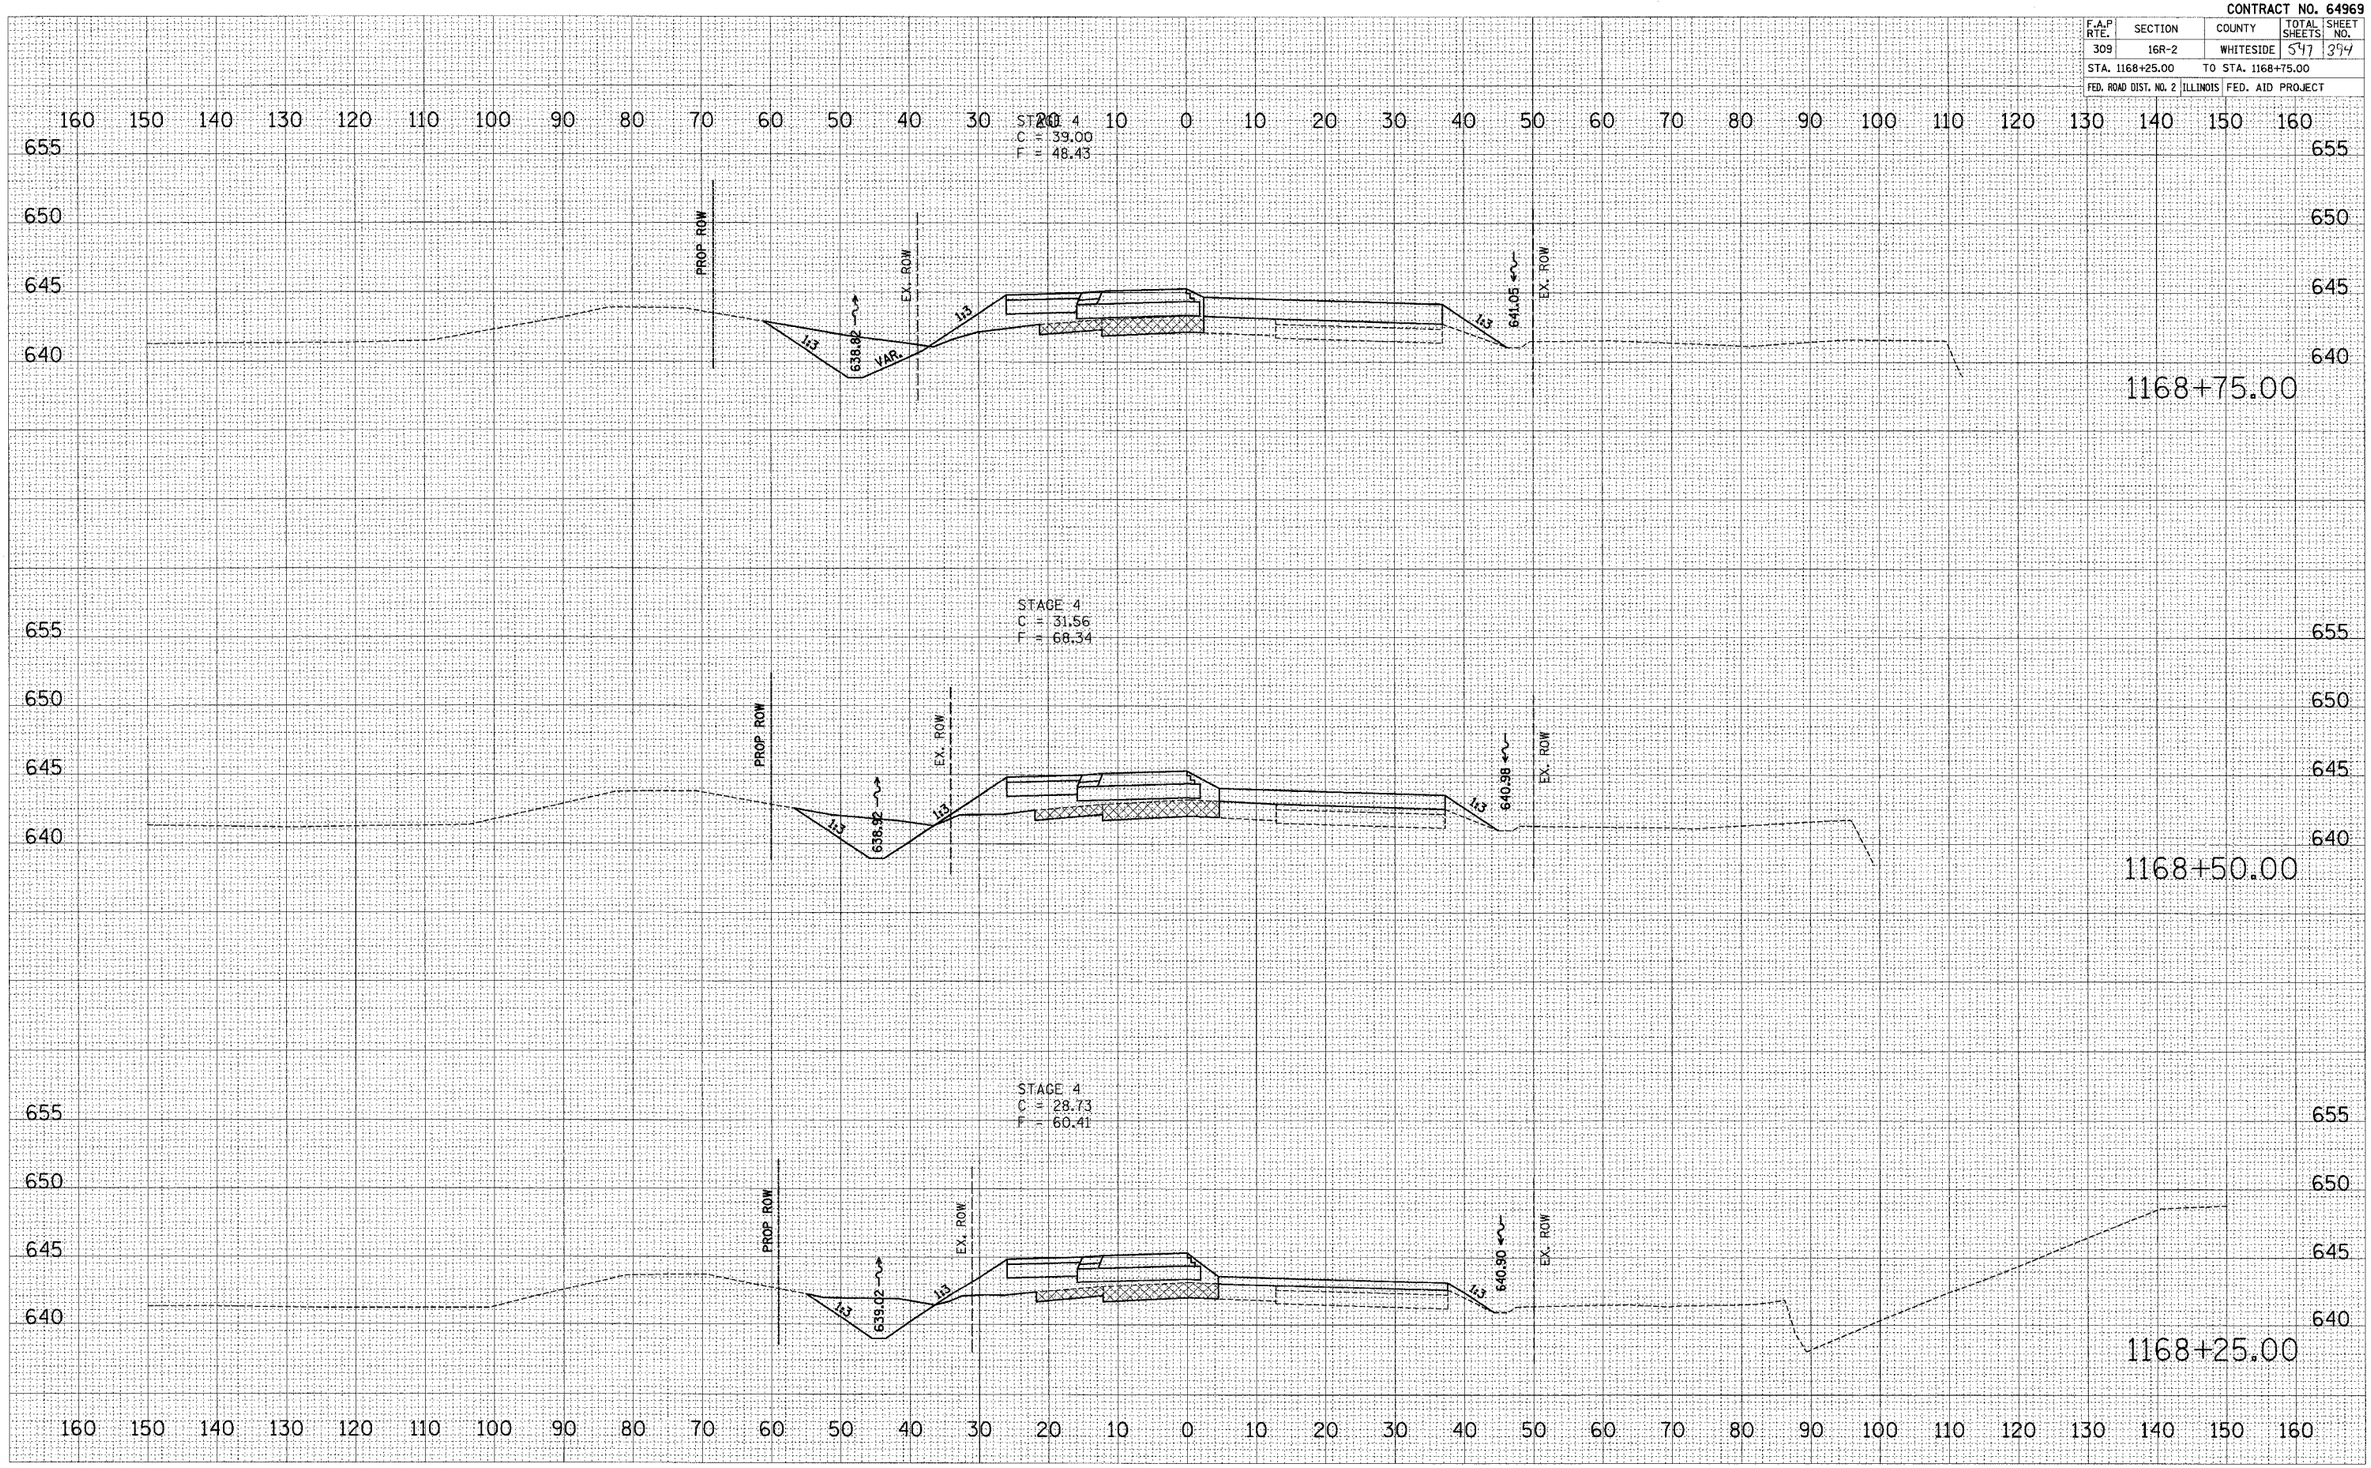


FINAL SURVEY | NOTE BOOK NO. | SURVEYED | PLOTTED | TEMPLATE | AREAS | AREAS CHECKED | BY | DATE

ORIGINAL SURVEY | NOTE BOOK NO. | SURVEYED | PLOTTED | TEMPLATE | AREAS | AREAS CHECKED | BY | DATE

PLOT DATE = $DATE$
FILE NAME = $FILEL$
PLOT SCALE = $SCALE$
USER NAME = $USER$

**US ROUTE 30 – MAINTENANCE OF TRAFFIC – STAGE 4**