CONTRACT NO. 66564

FAS RTE.	SECTION	COUNTY	TOTAL SHEETS	SHEET NO.
1324	38 BR-1	IROQUOIS	29	26

STA. 557+00.00 TO STA. 557+95.00

FED. ROAD DIST. NO. | ILLINOIS | FED. AID PROJECT

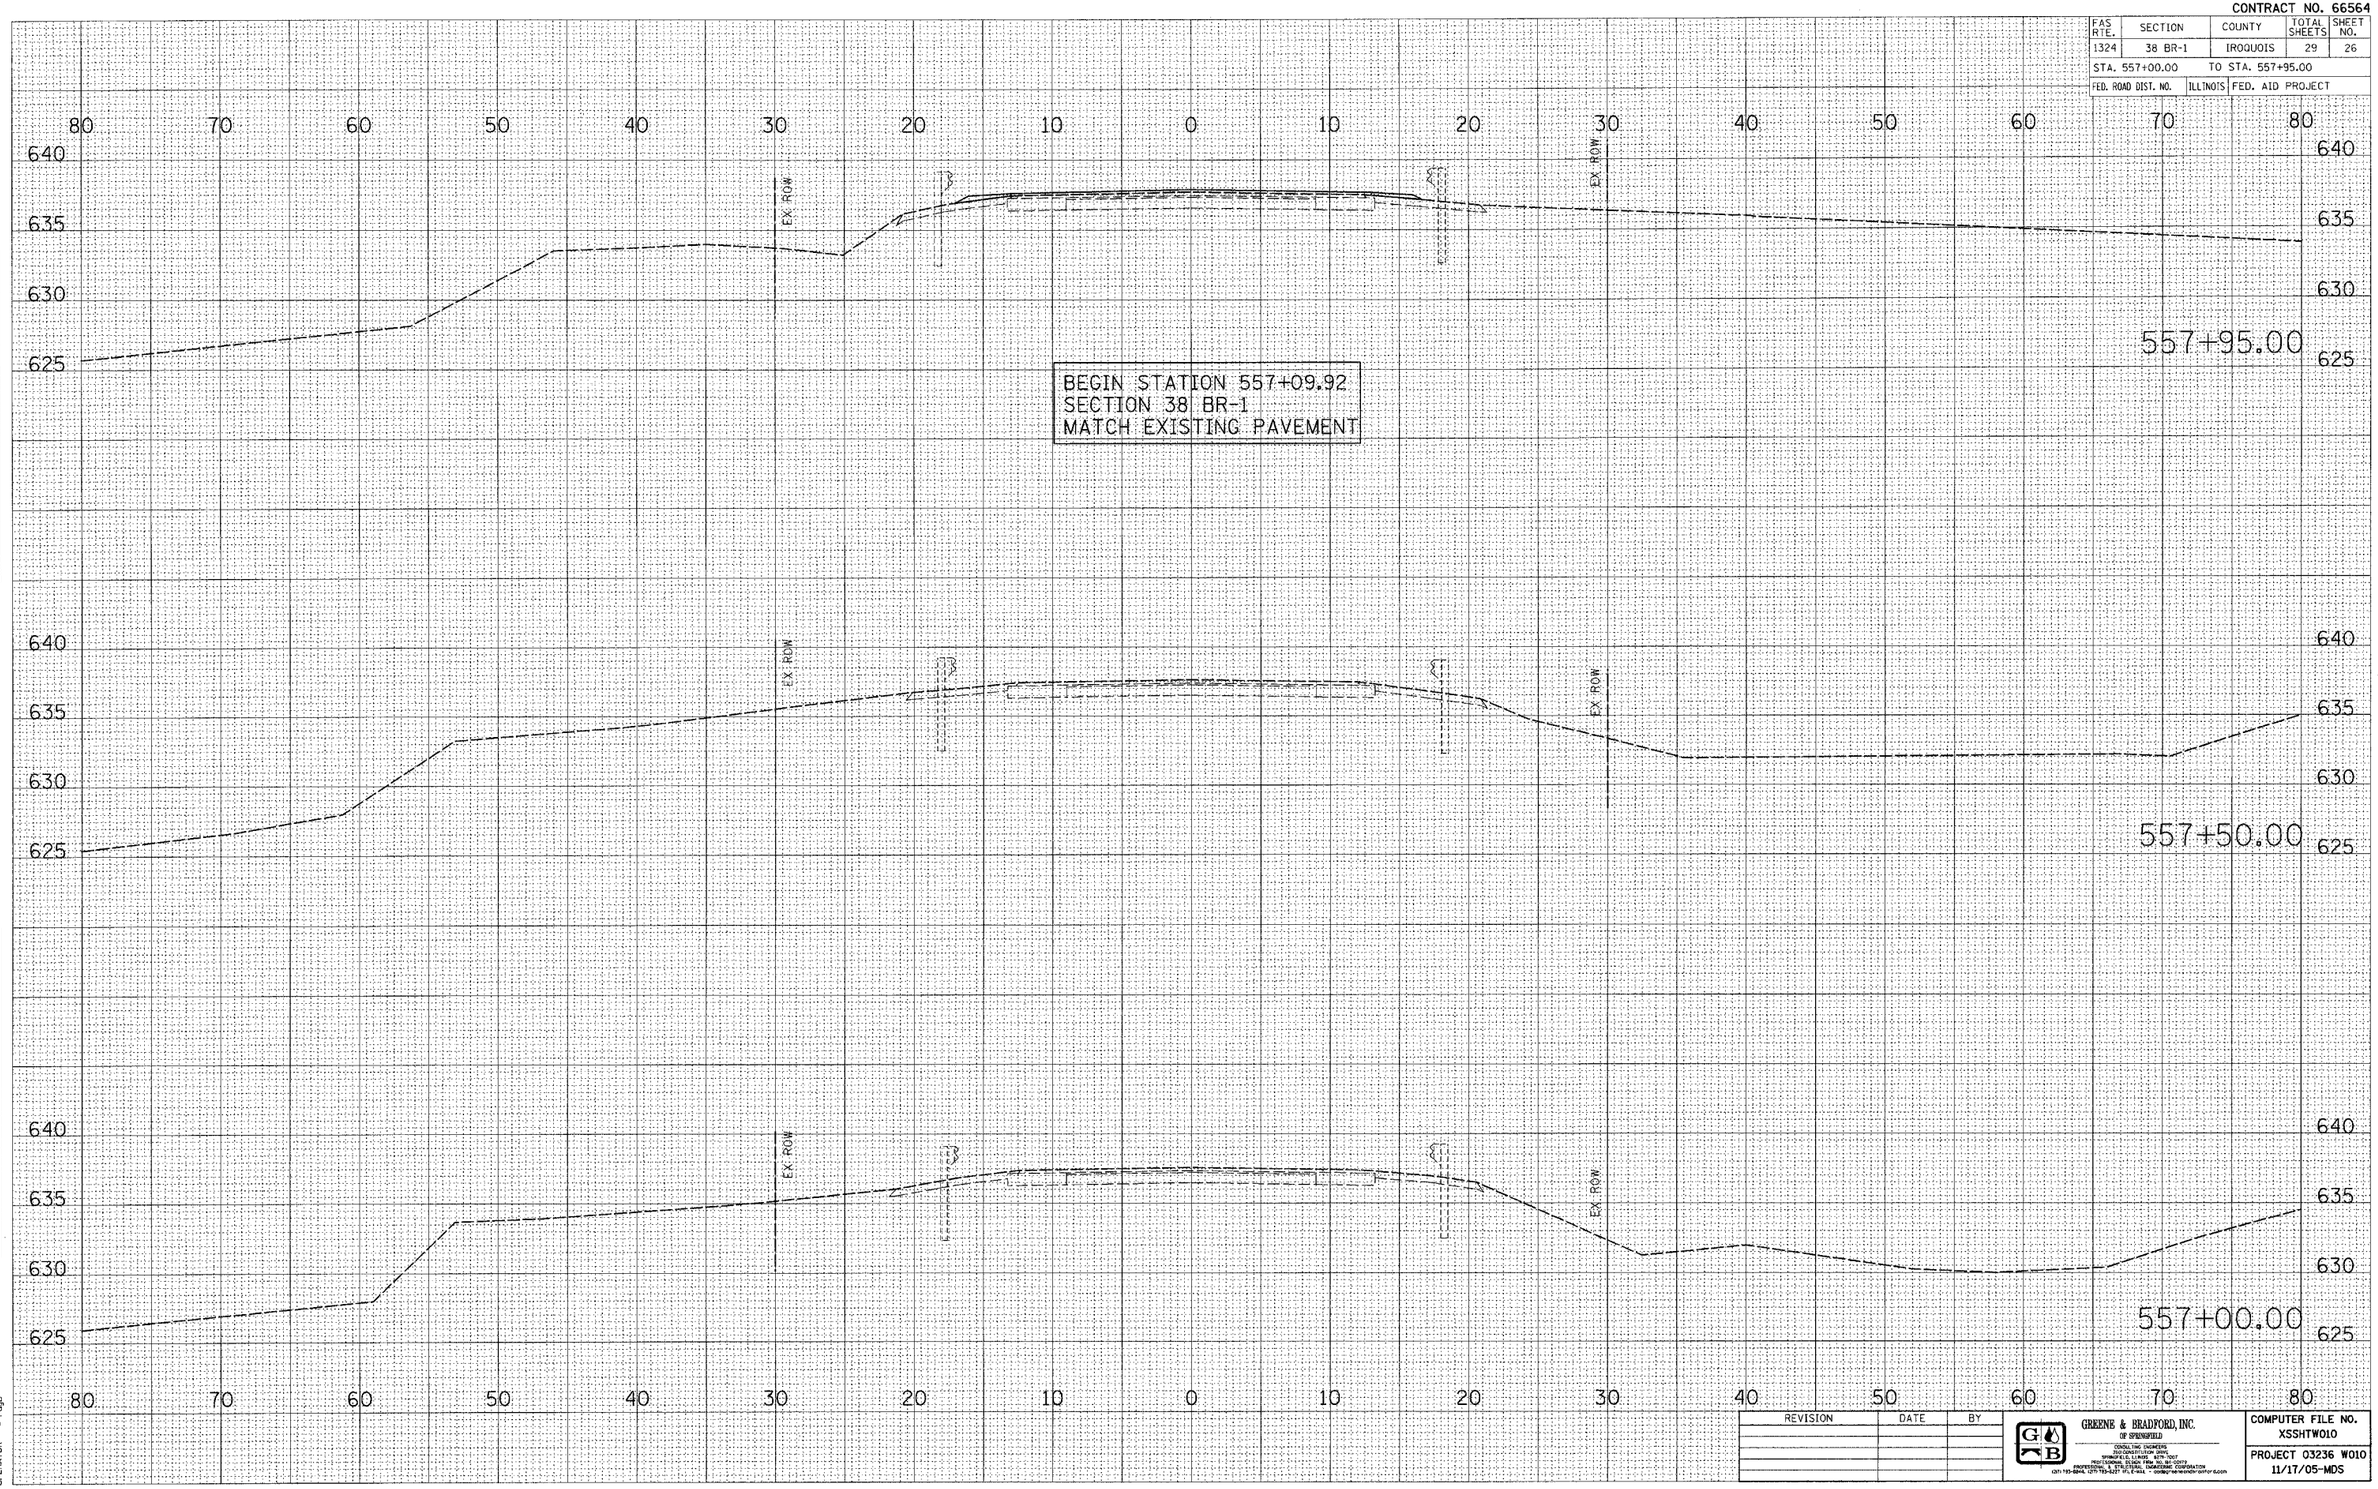

REVISION	DATE	BY

GREENE & BRADFORD, INC.
OF SPRINGFIELD
CONSULTING ENGINEERS
2100 CONSTITUTION DRIVE
SPRINGFIELD, ILLINOIS 62704
PROFESSIONAL & STRUCTURAL ENGINEERING CORPORATION
(217) 793-5044, (217) 793-5227 (FL) E-MAIL - contact@greenebradfordinc.com

COMPUTER FILE NO.
XSSHTW010

PROJECT 03236 W010
11/17/05-MDS

FINAL SURVEY
NOTE BOOK NO.
SURVEYED
PLOTTED
TEMPLATE
AREAS
AREAS CHECKED
BY
DATE

ORIGINAL SURVEY
NOTE BOOK NO.
SURVEYED
PLOTTED
TEMPLATE
AREAS
AREAS CHECKED
BY
DATE

PLOT DATE = 12/9/2005
FILE NAME = J:\03236\W010\DRAWINGS\XSSHTW010.dgn
PLOT SCALE = 5.0000 ' / IN.
REFERENCE = _REF_
OPERATOR = rajb

CROSS SECTIONS – FAS RTE 1324 (OLD US RTE 45)/IROQUOIS COUNTY