CONTRACT NO. 70495

F.A. RTE.	SECTION	COUNTY	TOTAL SHEETS	SHEET NO.
VAR.	*	**	20	8
STA.		TO STA.		
FED. ROAD DIST. NO.	ILLINOIS	FED. AID PROJECT		

* D5 CRACK & JOINT SEAL 2006-4
** DEWITT/PIATT

TYPICAL CROSS SECTION (3)

LOCATION #1

STATION 2052+50.86 TO STATION 2055+30.85

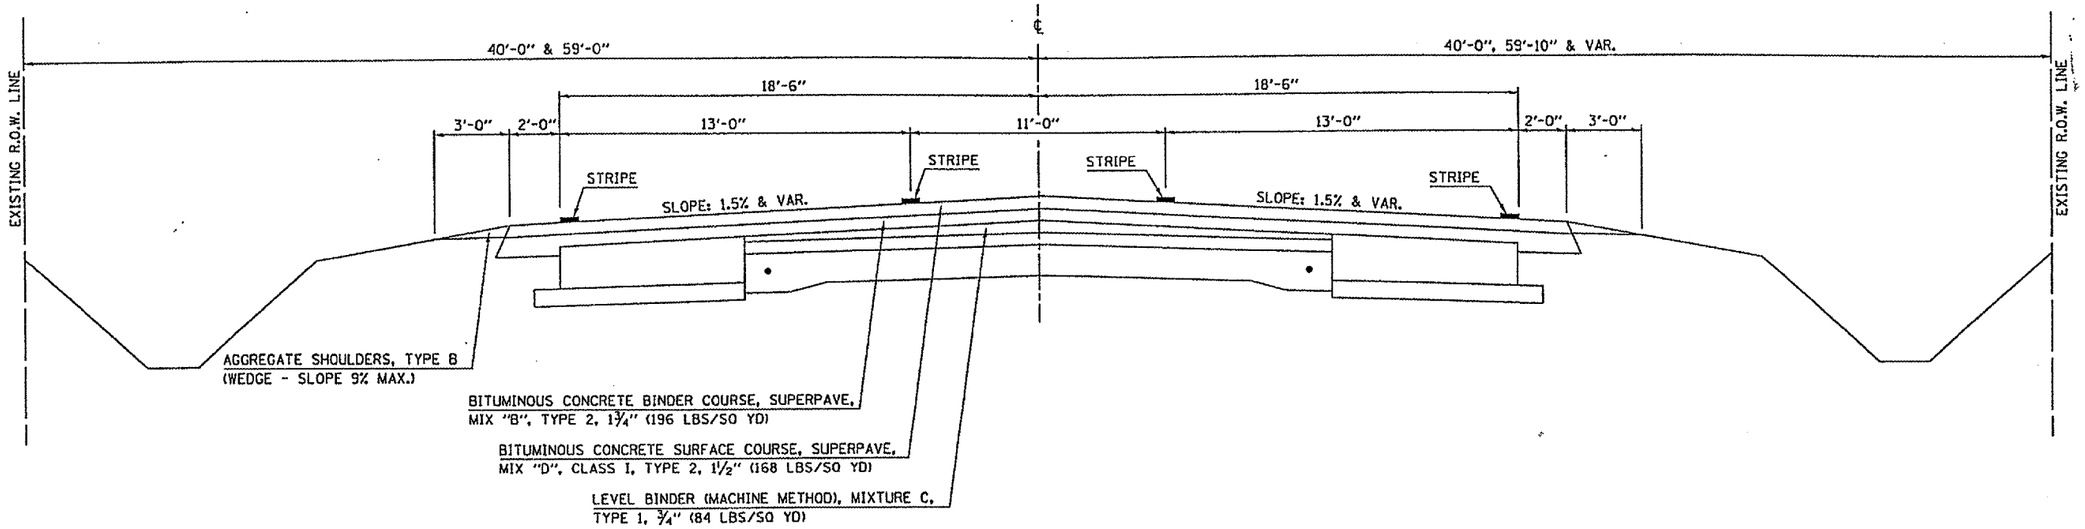

COMBINATION CONCRETE CURB & GUTTER TYPE B-6.24
RT. STA 2052+50.86 TO RT. STA 2053+14.62

TYPICAL CROSS SECTION (4)

LOCATION #1

STATION 2055+30.85 TO STATION 2071+50.83

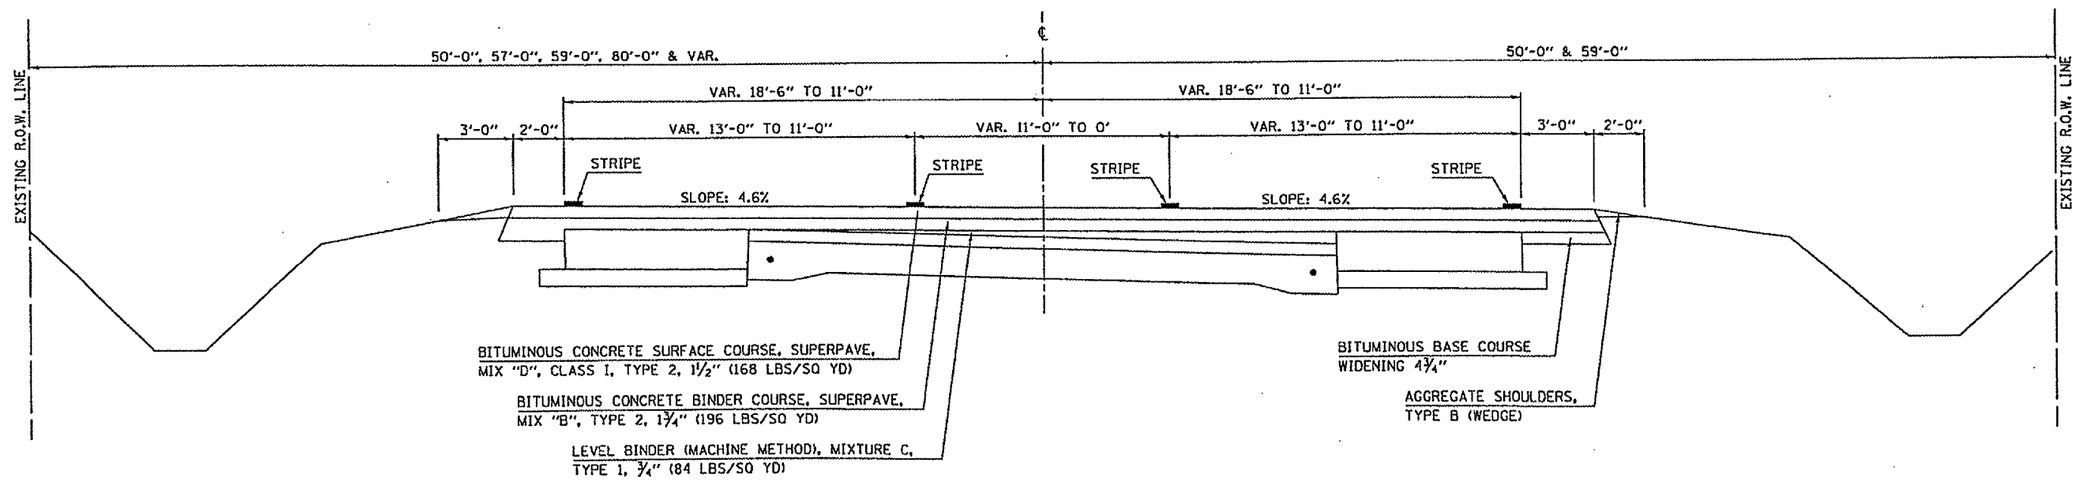

NOTE: LEVEL BINDER (MACHINE METHOD),
MIXTURE C, TYPE 1 ENDS AT
STA 2067+19.84

PLOT DATE = 12/1/2005
FILE NAME = c:\pw_work\d06276\ln01\tpln\ts1706.dgn
PLOT SCALE = 100.0000 ' / IN.
USER NAME = phillipsjr