F.AU. RTE.	SECTION	COUNTY	TOTAL SHEETS	SHEET NO
2955	02-00049-00-PV	COOK	45	31
STA.		TO STA.		
FED. ROAD DIST. NO.		ILLINOIS	FED. AID PROJECT	

Contract 83819

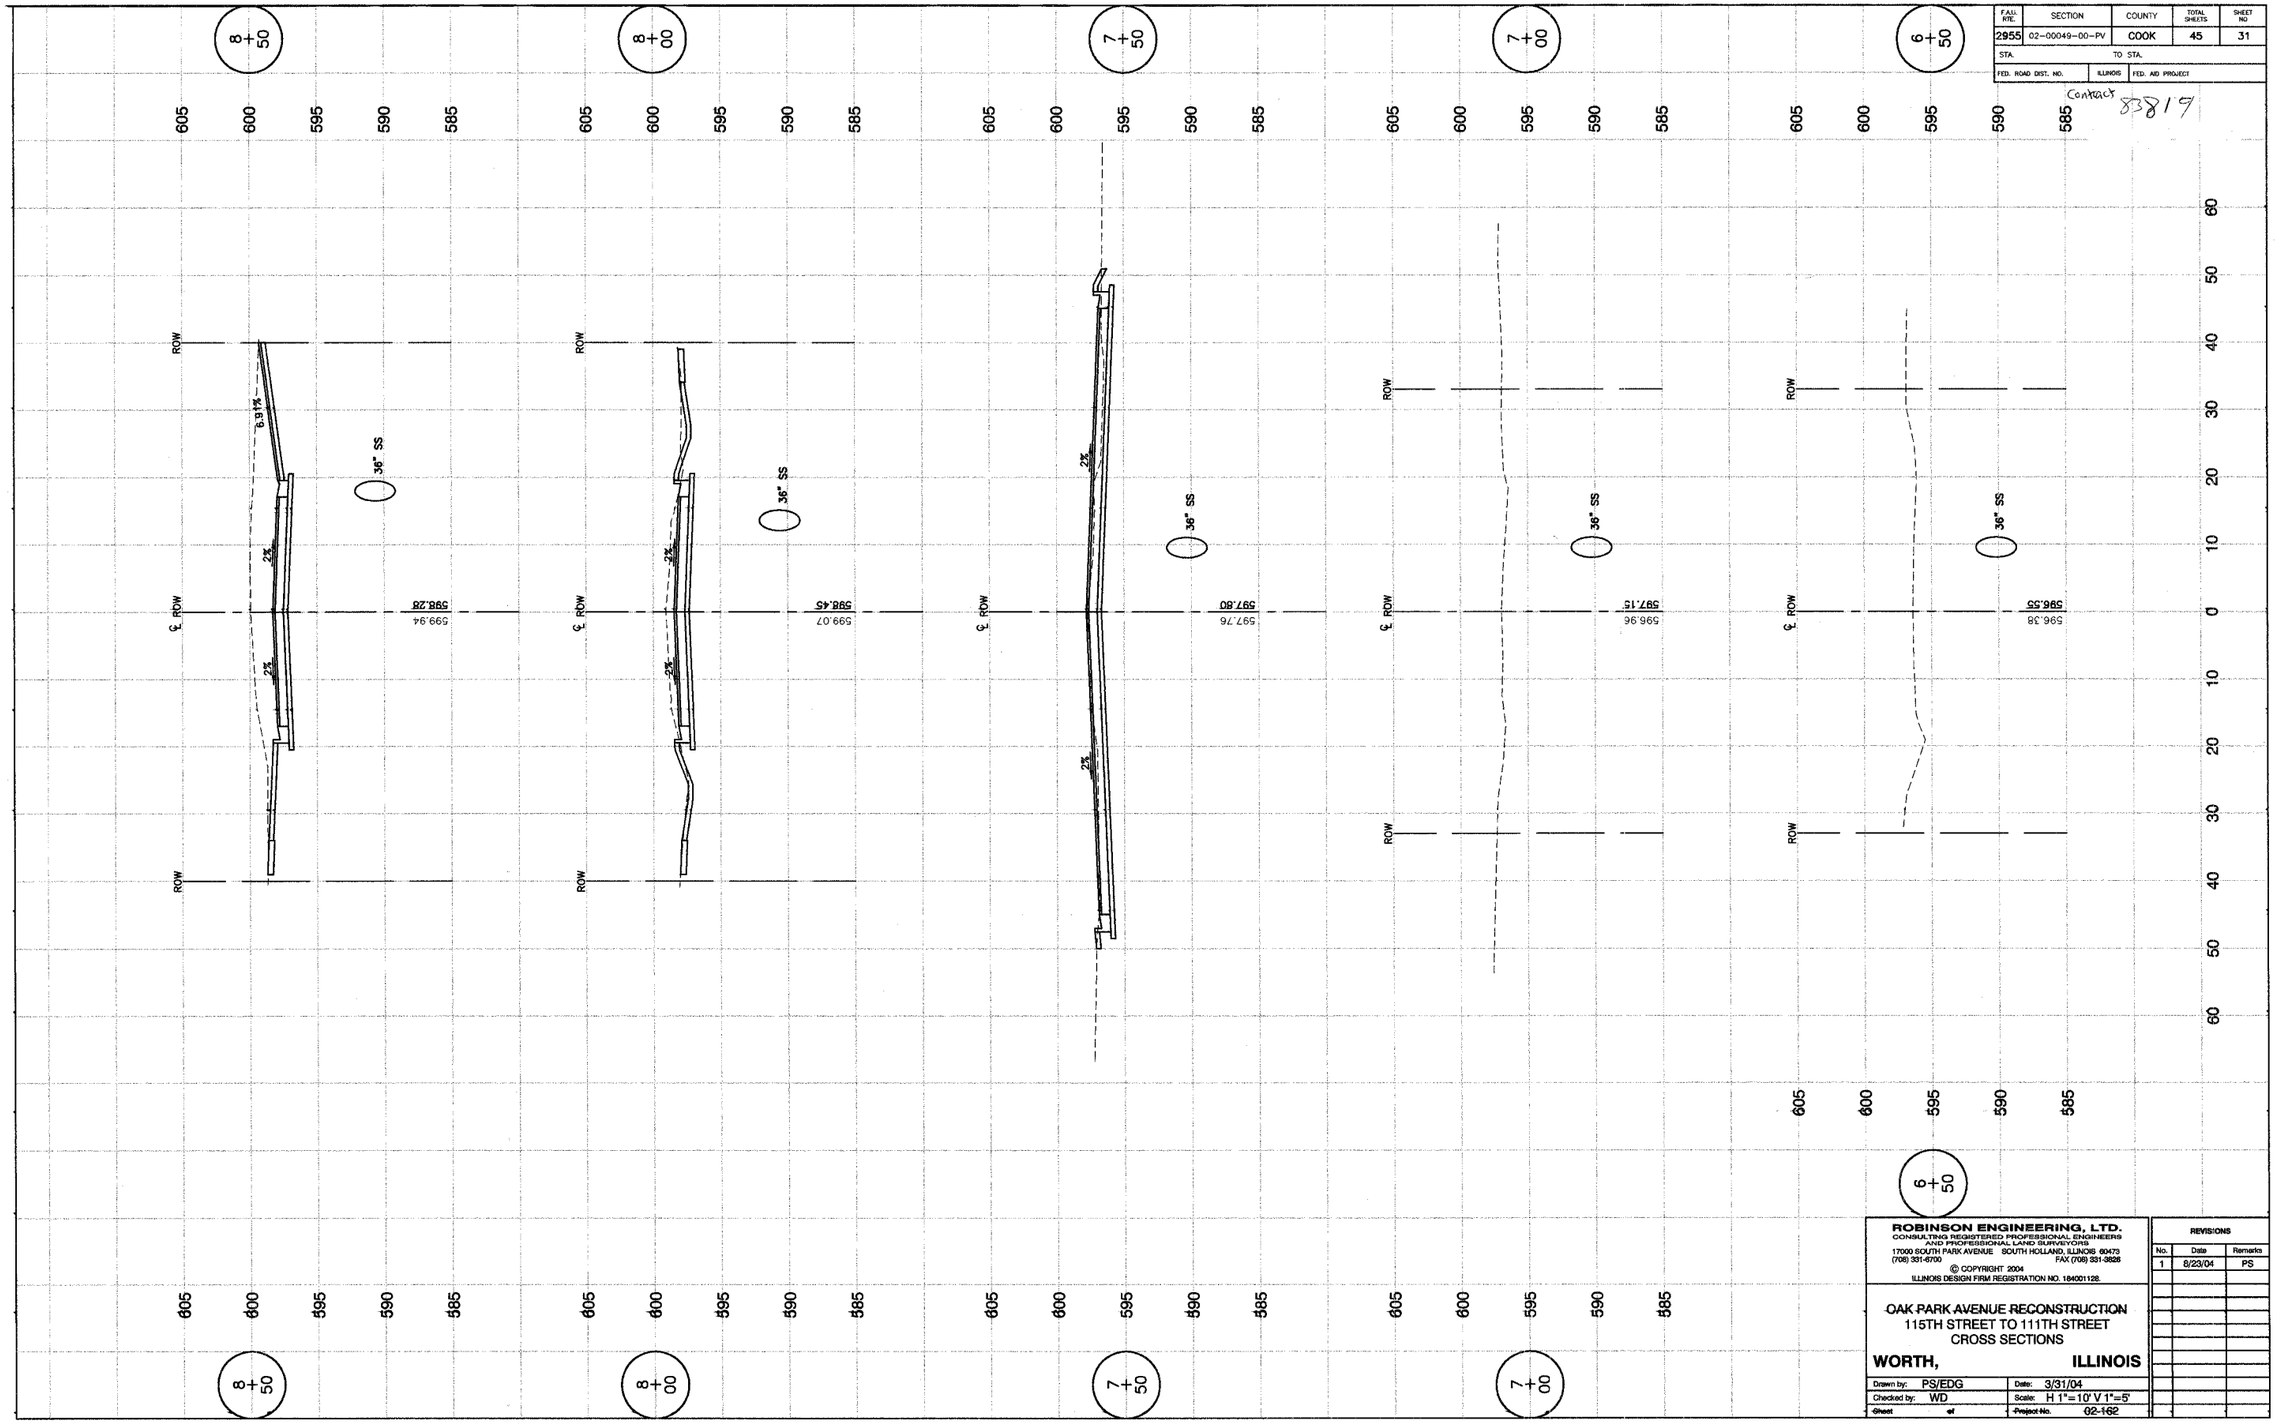

ROBINSON ENGINEERING, LTD.
CONSULTING REGISTERED PROFESSIONAL ENGINEERS AND PROFESSIONAL LAND SURVEYORS
17000 SOUTH PARK AVENUE SOUTH HOLLAND, ILLINOIS 60473
(708) 331-6700 FAX (708) 331-3826

© COPYRIGHT 2004

ILLINOIS DESIGN FIRM REGISTRATION NO. 184001128.

REVISIONS		
No.	Date	Remarks
1	8/23/04	PS

OAK PARK AVENUE RECONSTRUCTION
115TH STREET TO 111TH STREET
CROSS SECTIONS

WORTH, ILLINOIS

Drawn by: PS/EDG	Date: 3/31/04
Checked by: WD	Scale: H 1"=10' V 1"=5'
Sheet of	Project No. 02-162

02162-XSCT-01(XS04)