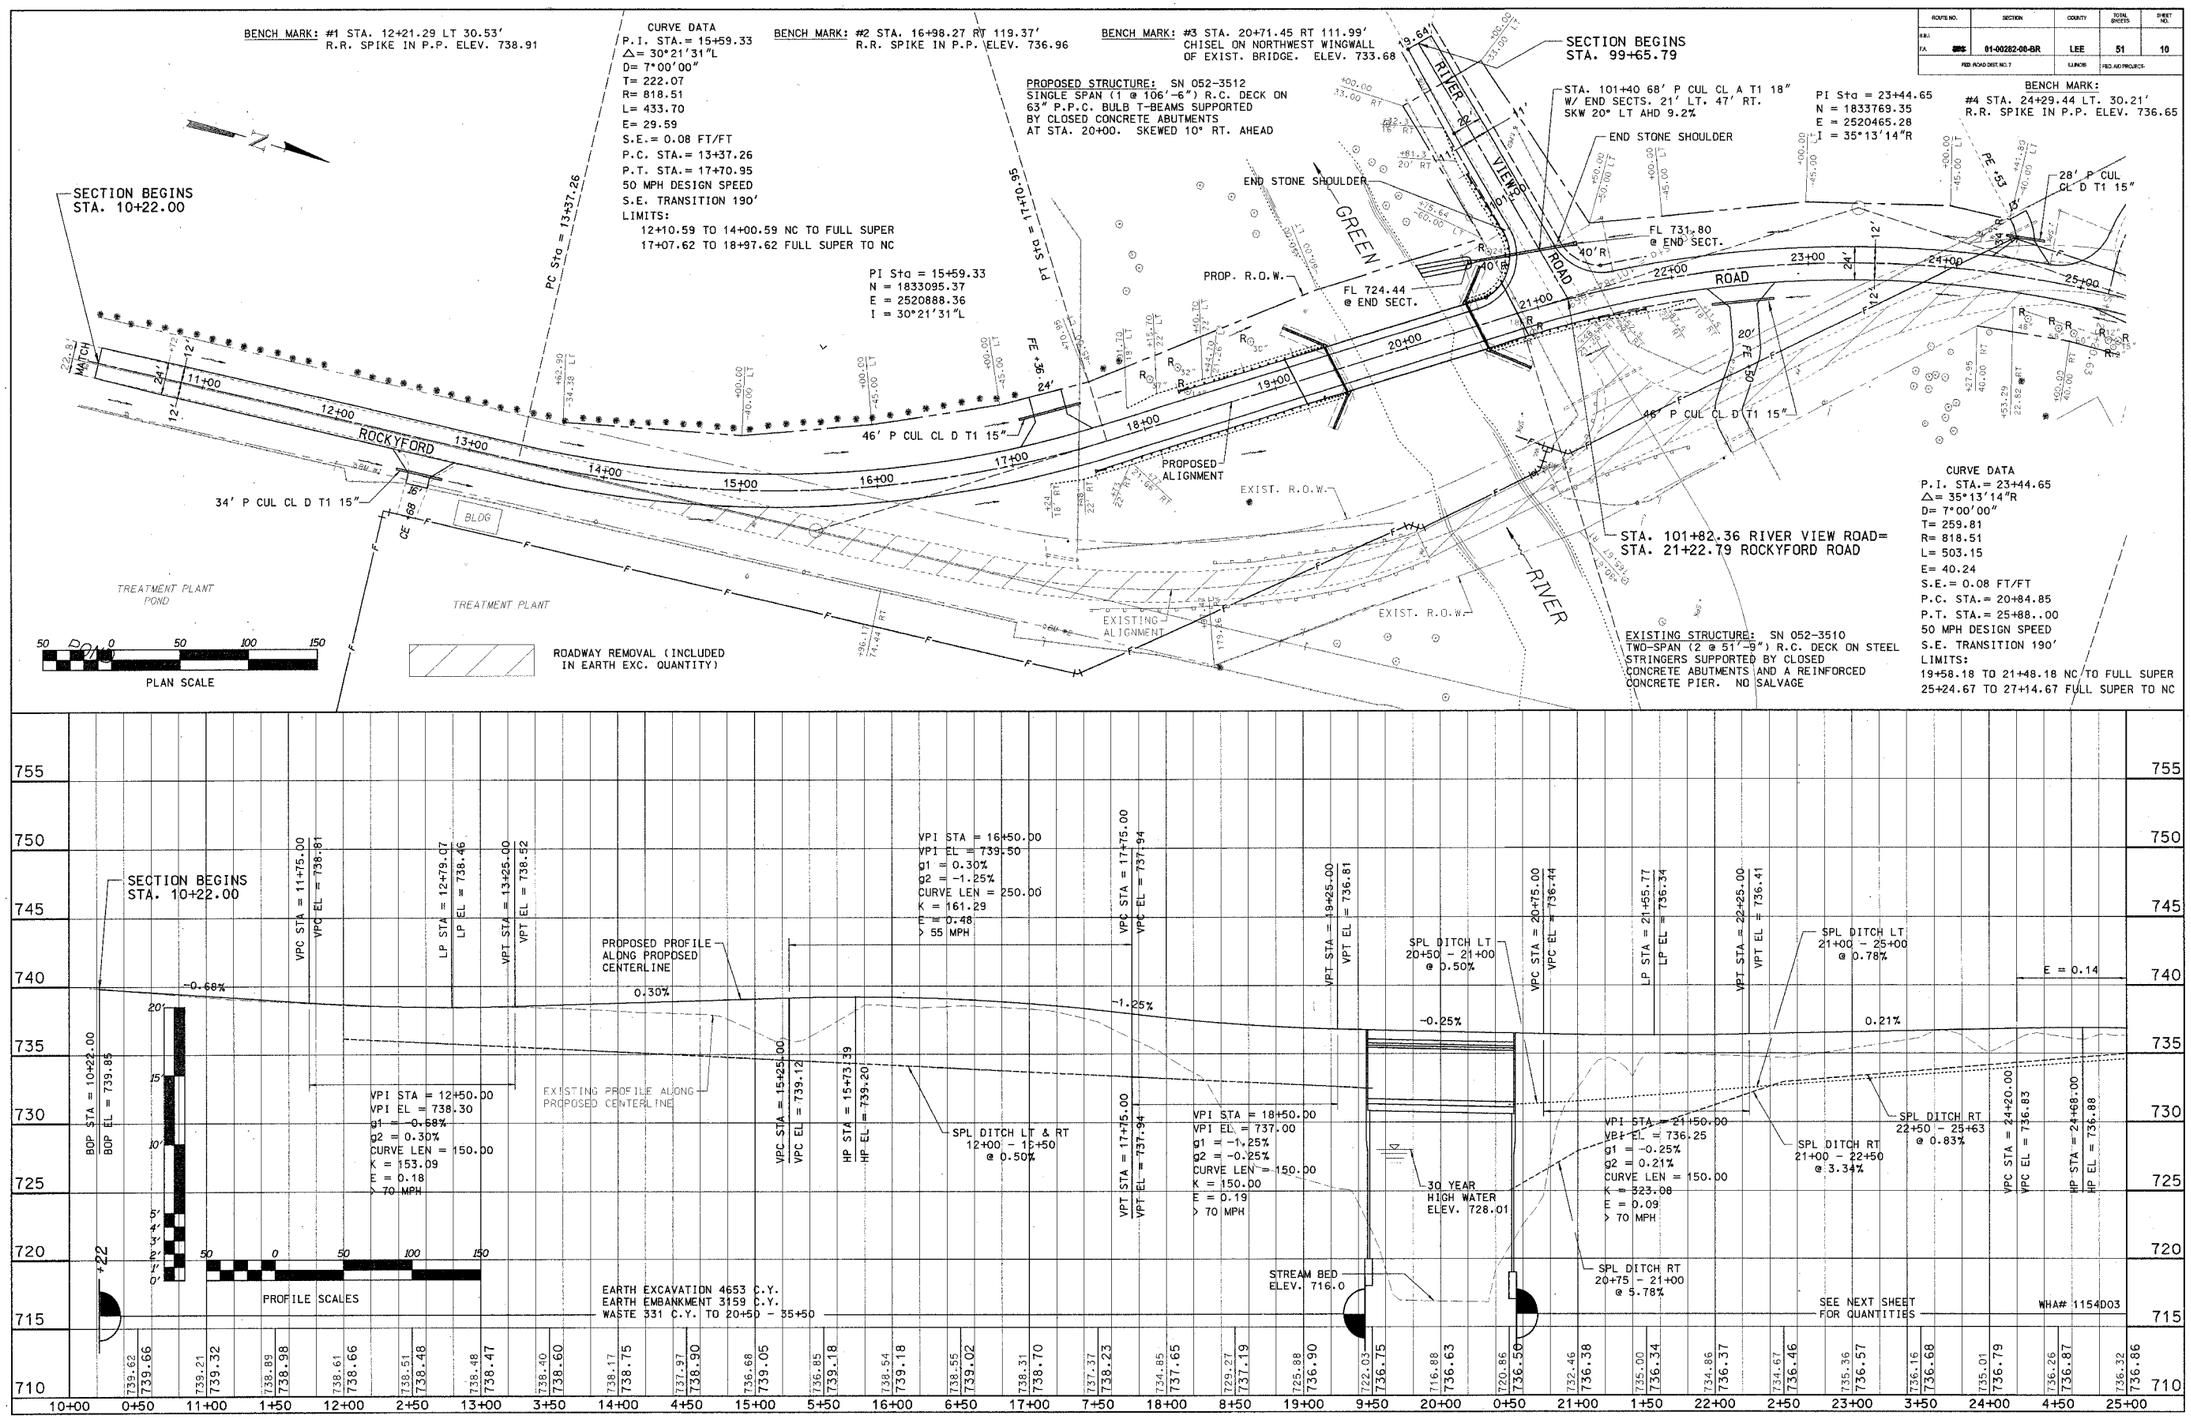ROUTE NO.	SECTION	COUNTY	TOTAL SHEETS	SHEET NO.
F.A.U. 8895	01-00282-00-BR	LEE	51	10
FED. ROAD DIST. NO. 7		ILLINOIS	FED. AID PROJECT-