85369
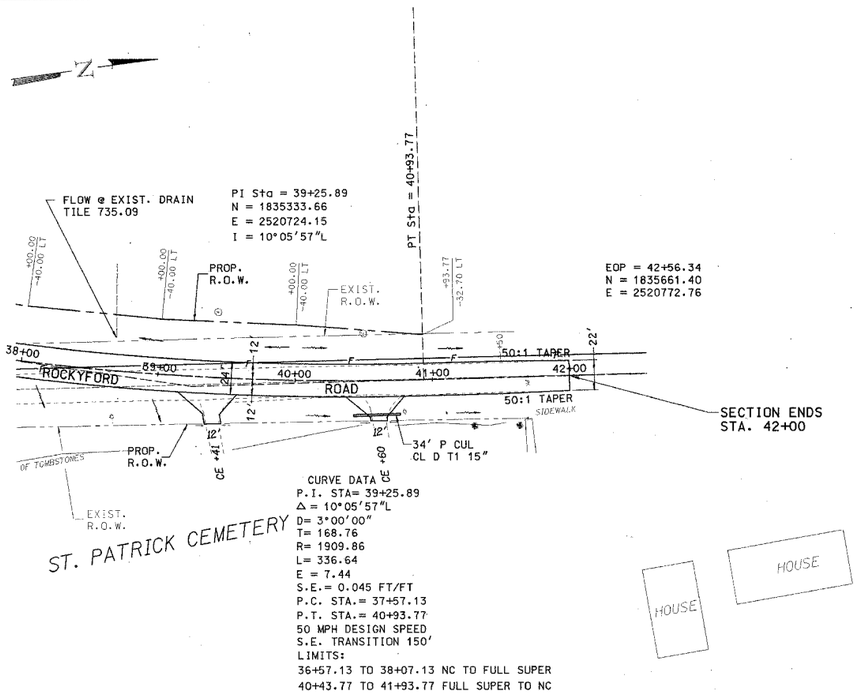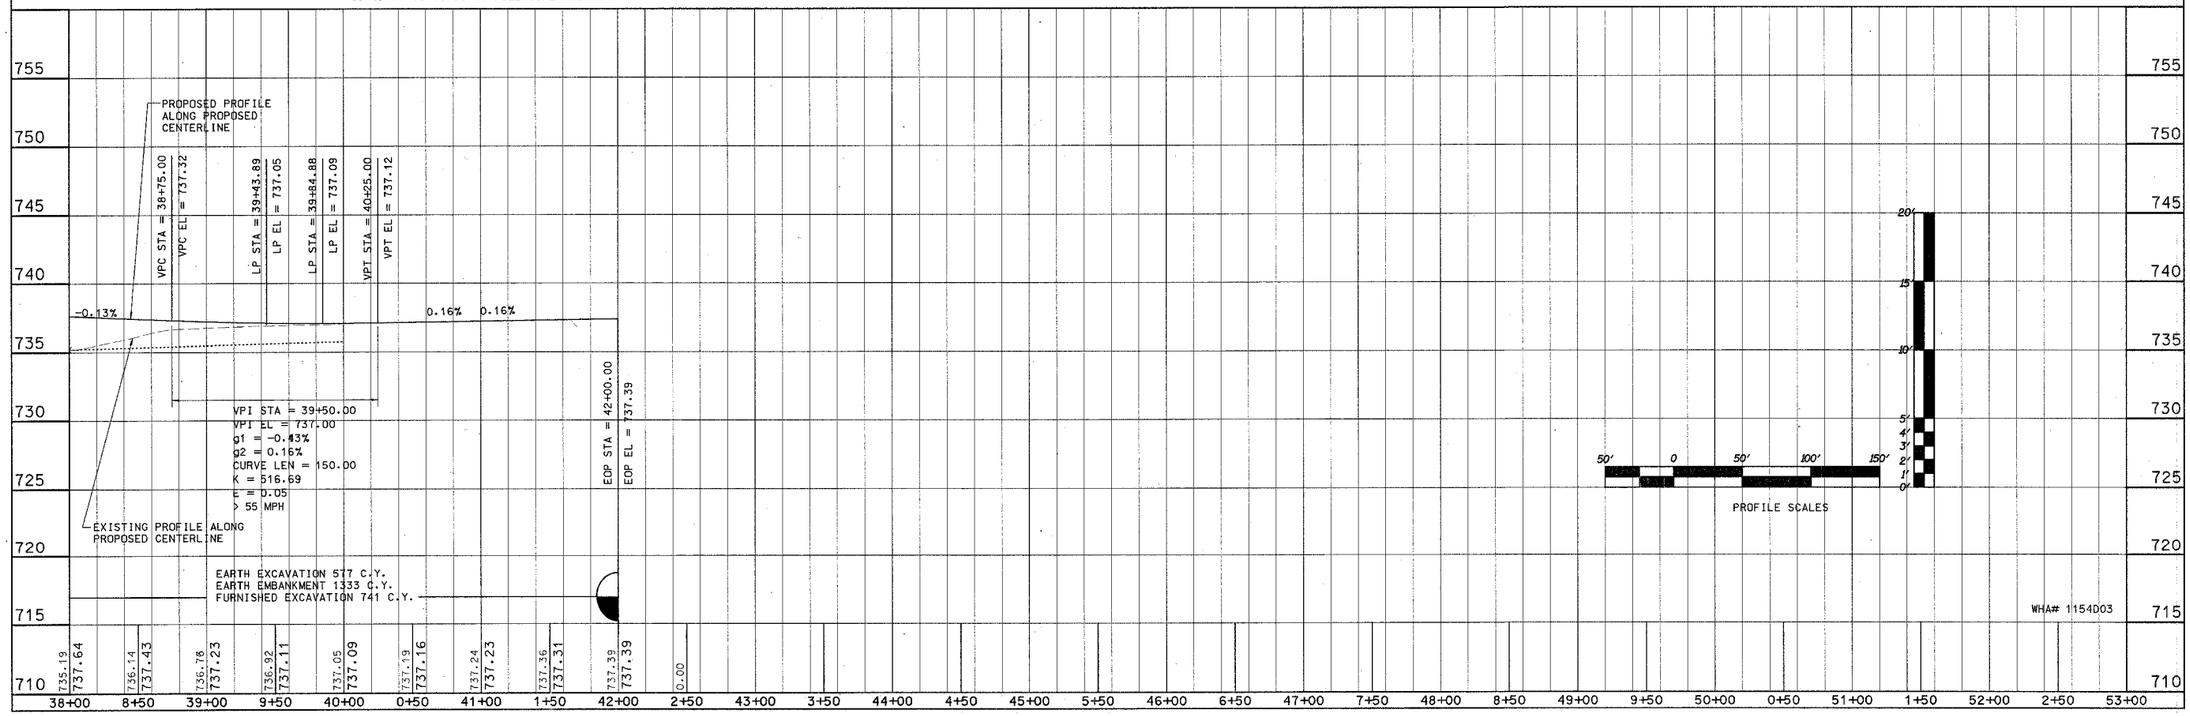
HOUTE NO.	SECTION	COUNTY	TOTAL SHEETS	SHEET NO.
S.B.I. P.A. SRL	01-00282-00-BR	LEE	51	12
FED. ROAD DIST. NO. 7		ILLINOIS	FED. AID PROJECT-