85369
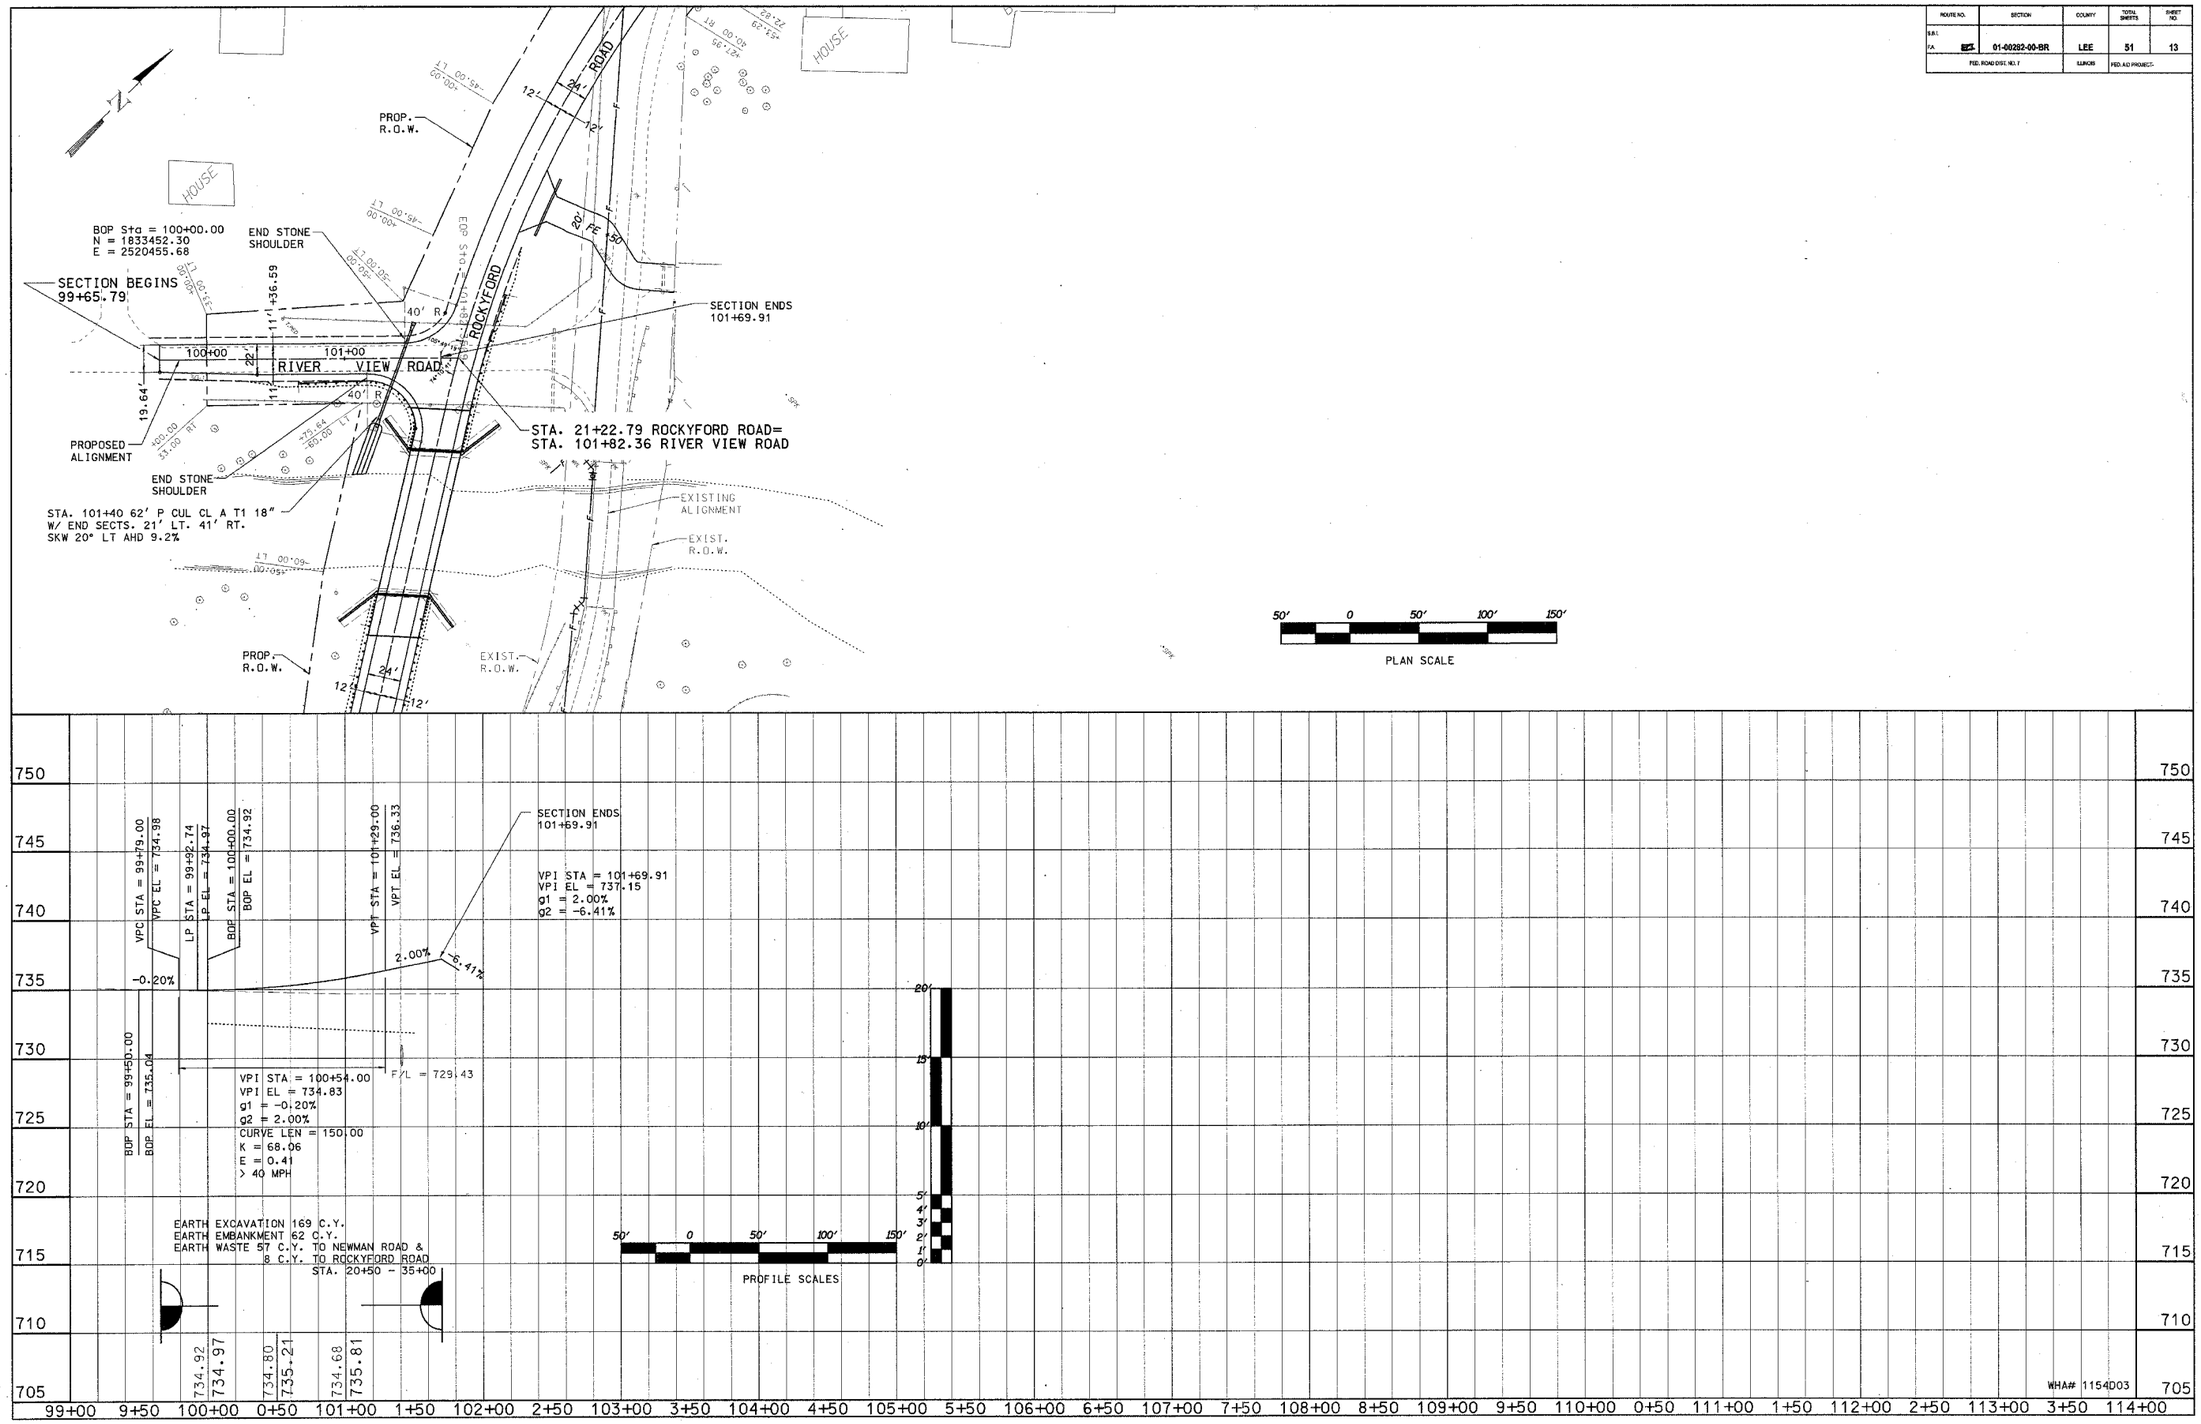
ROUTE NO.	SECTION	COUNTY	TOTAL SHEETS	SHEET NO.
S.B.I.				
F.A. BR	01-00282-00-BR	LEE	51	13
FED. ROAD DIST. NO. 7		ILLINOIS	FED. AID PROJECT-