ROUTE NO.	SECTION	COUNTY	TOTAL SHEETS	SHEET NO.
S.B.I. P.A. 2002	01-00232-00-BR	LEE	51	30
FED. ROAD DIST. NO. 7		ILLINOIS	FED. AID PROJECT-	
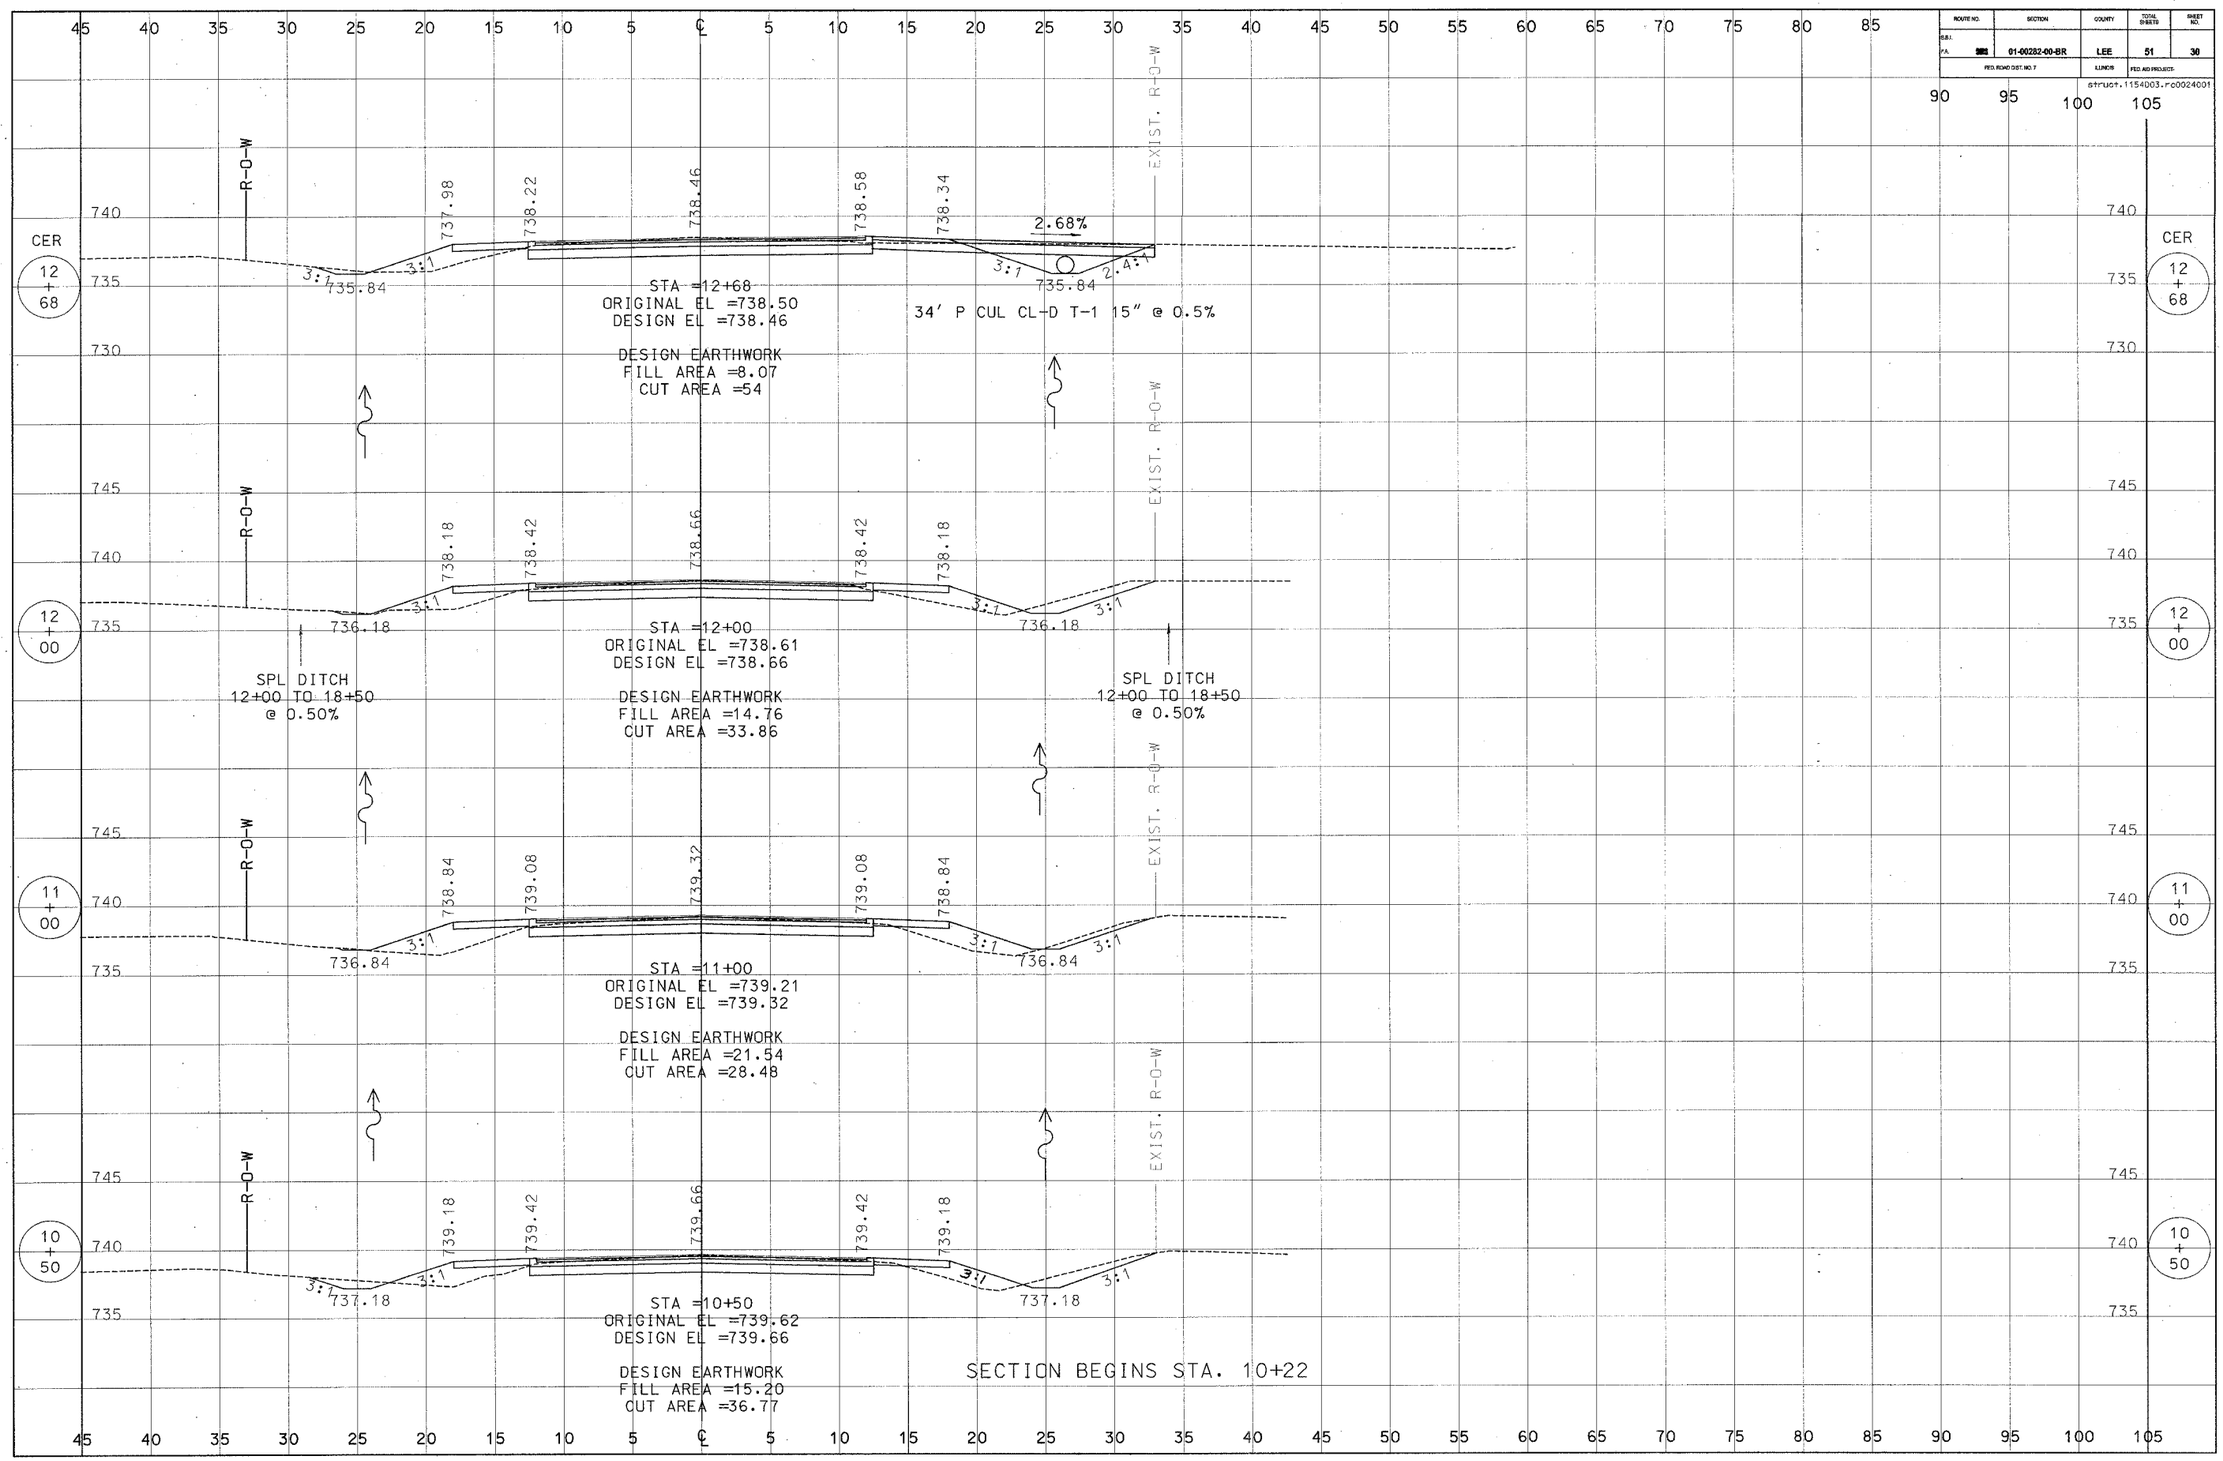
struct.1154003.rc0024001