ROUTE NO.	SECTION	COUNTY	TOTAL SHEETS	SHEET NO.
B.S.L. F.A. #86	01-00282-00-BR	LEE	51	35
FED. ROAD DIST. NO. 7		ILLINOIS	FED. AID PROJECT:	
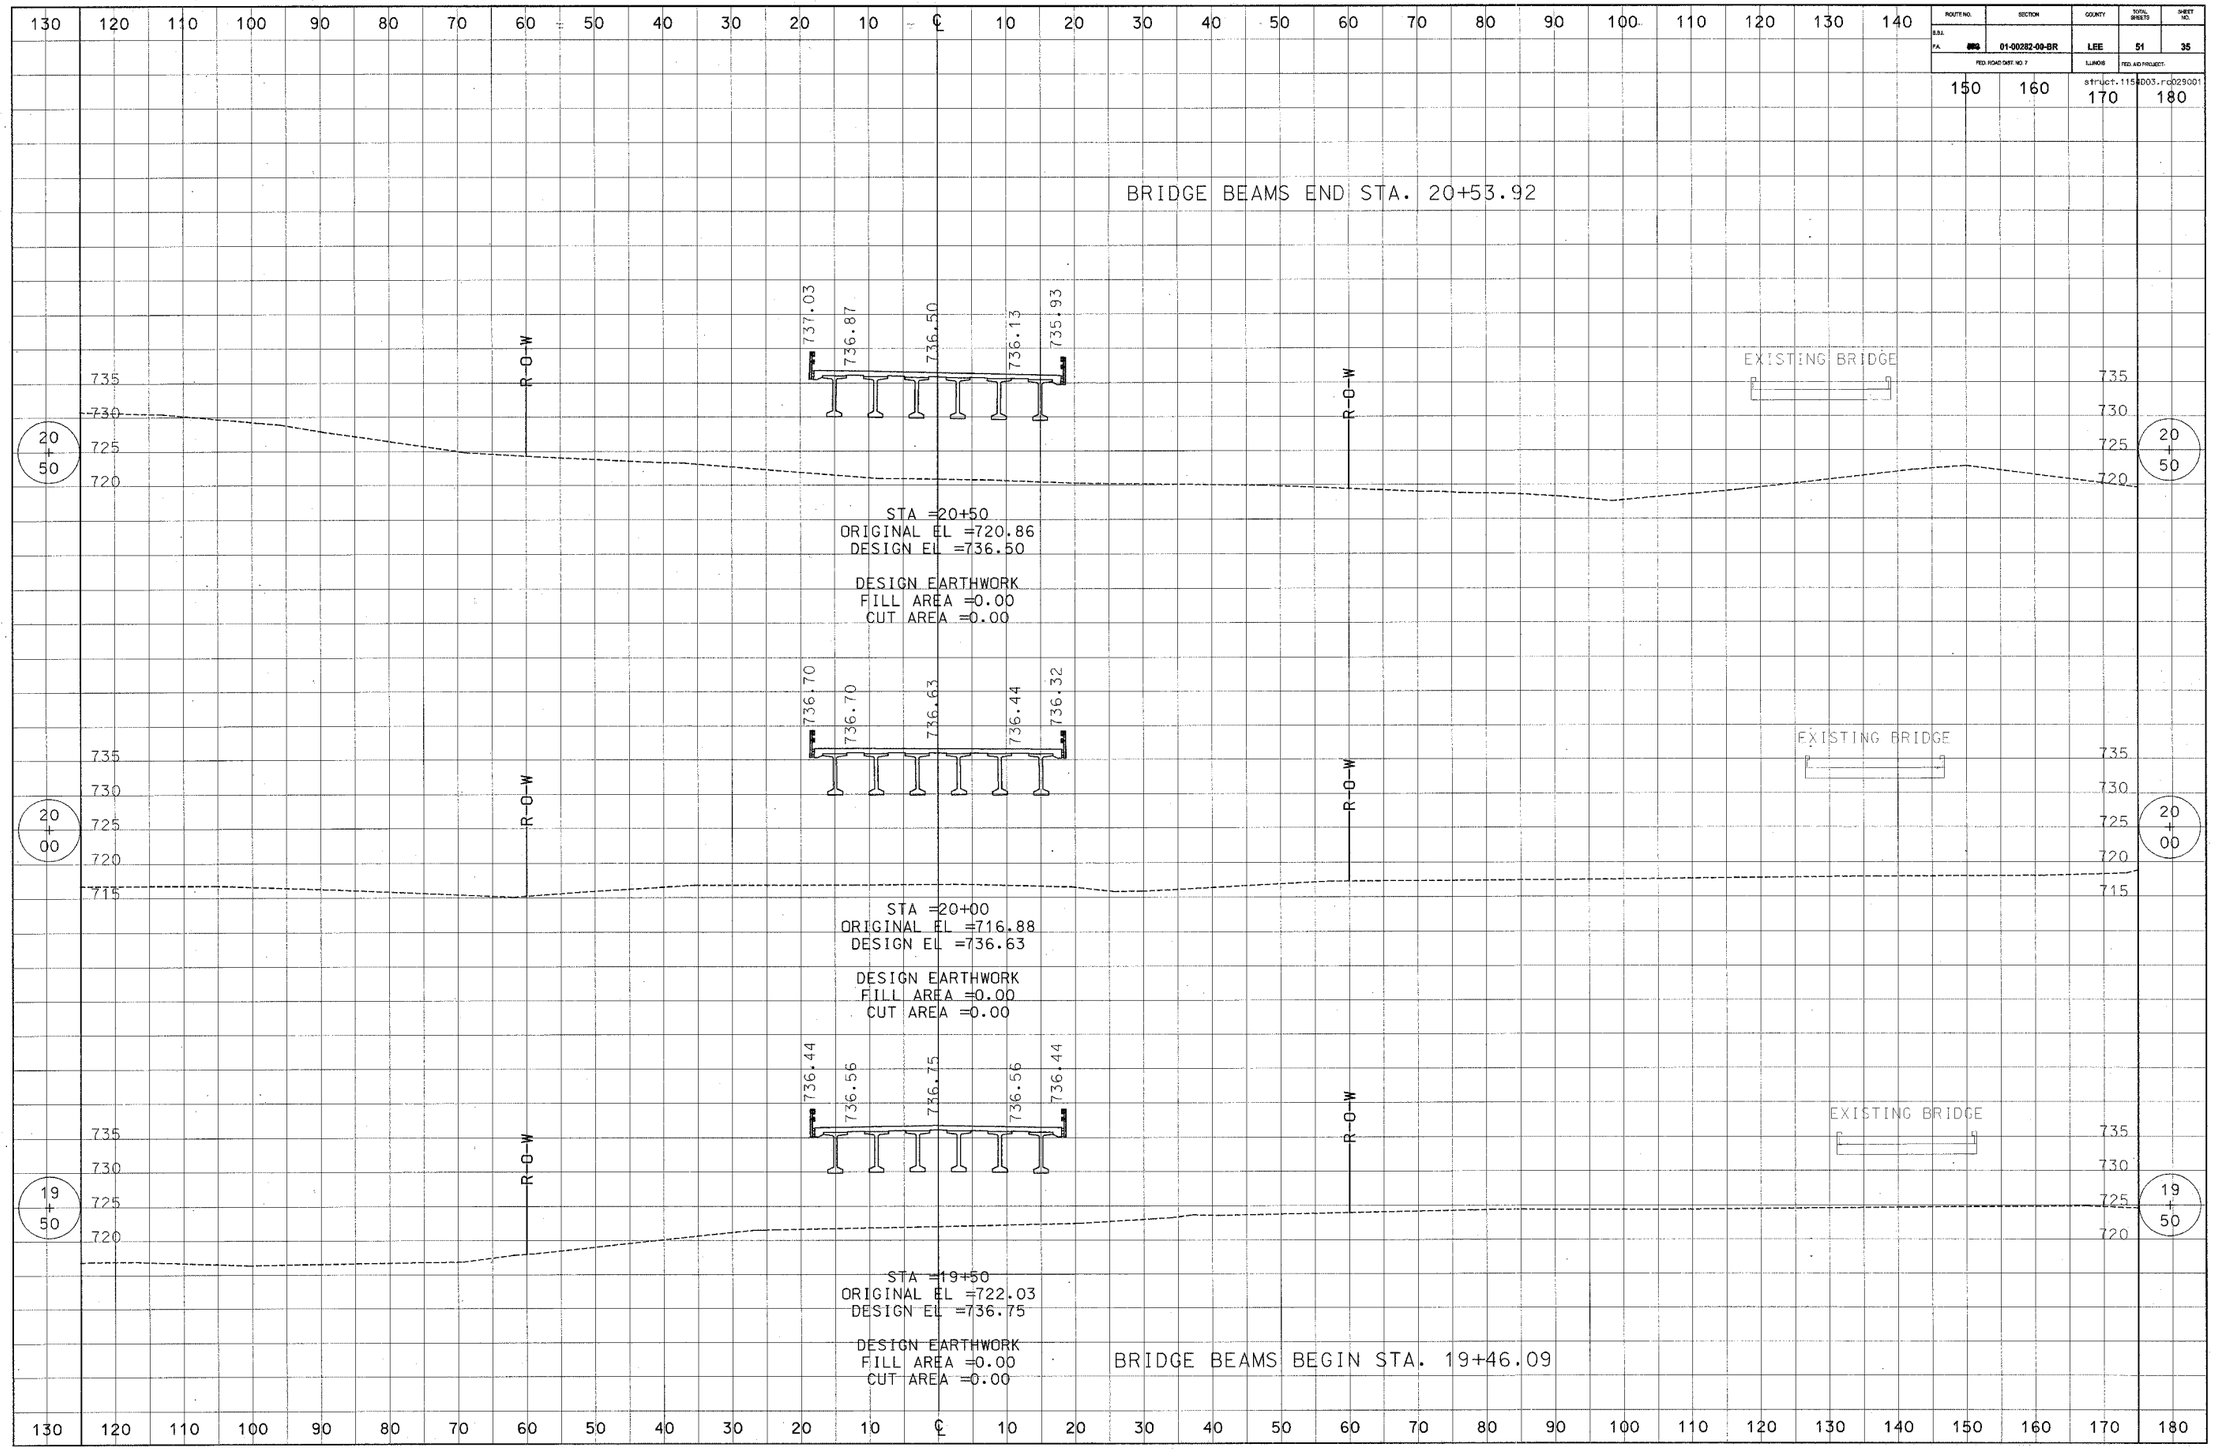
struct.1150D03.rc029001