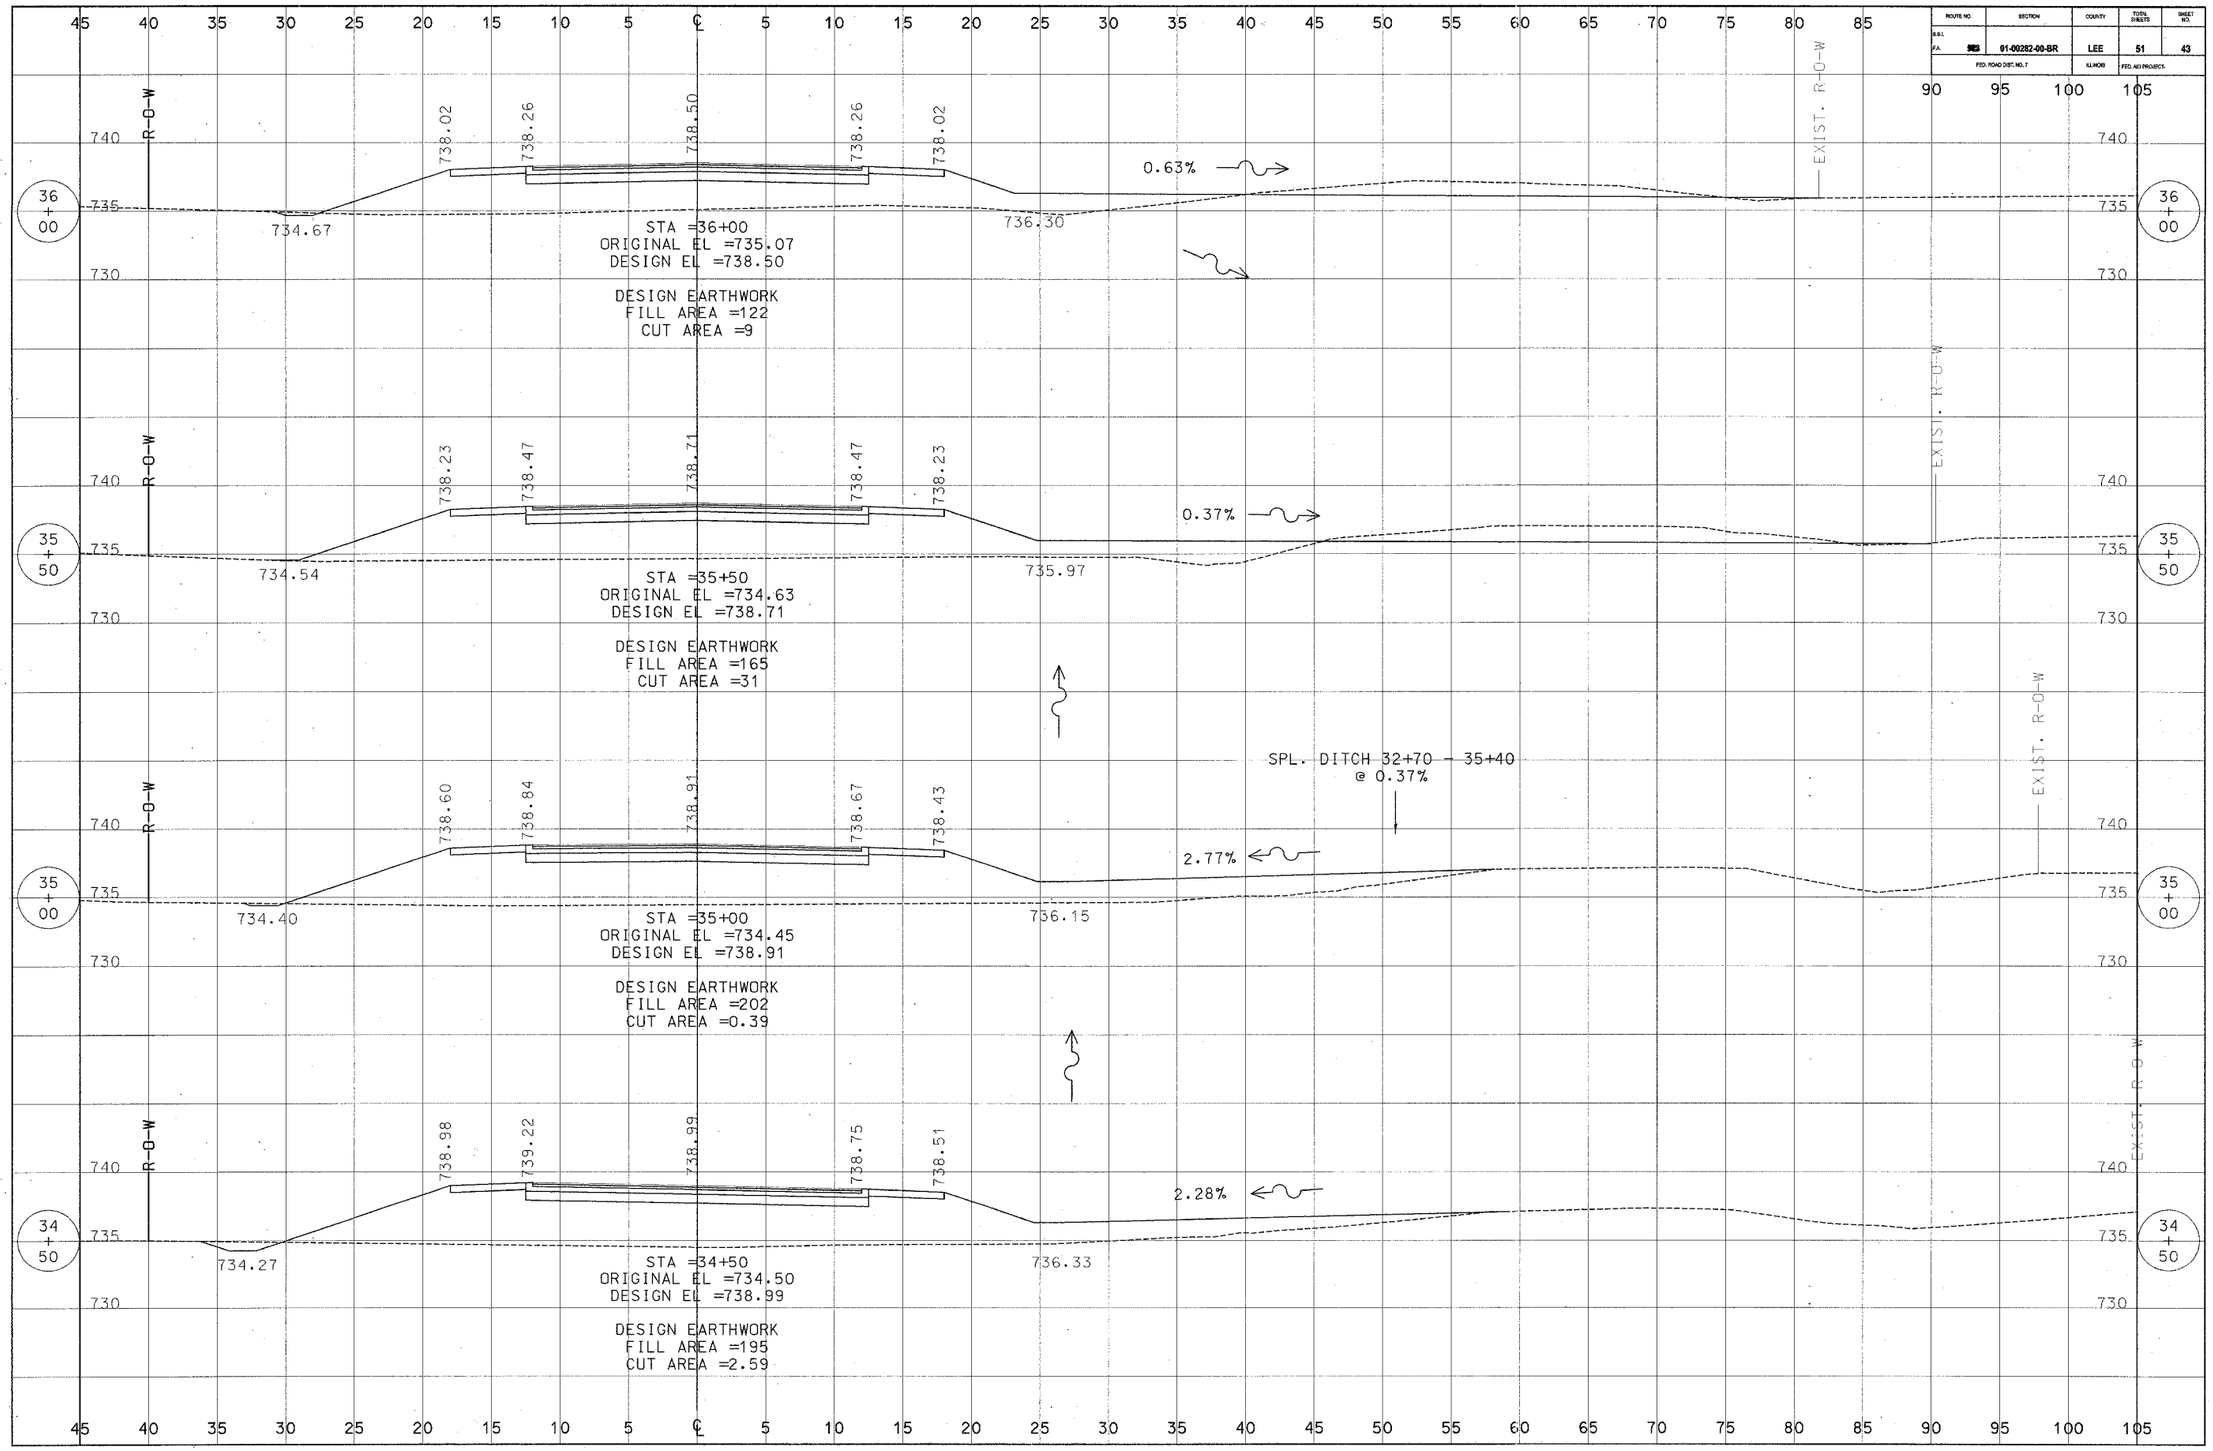ROUTE NO.	SECTION	COUNTY	TOTAL SHEETS	SHEET NO.
S.B.I. F.A. [redacted]	01-00282-00-BR	LEE	51	43
FED. ROAD DIST. NO. 7		ILLINOIS	FED. AID PROJECT.