NO.	AREAS		
	AREAS CHECKED		

NO.	AREAS		
	AREAS CHECKED		

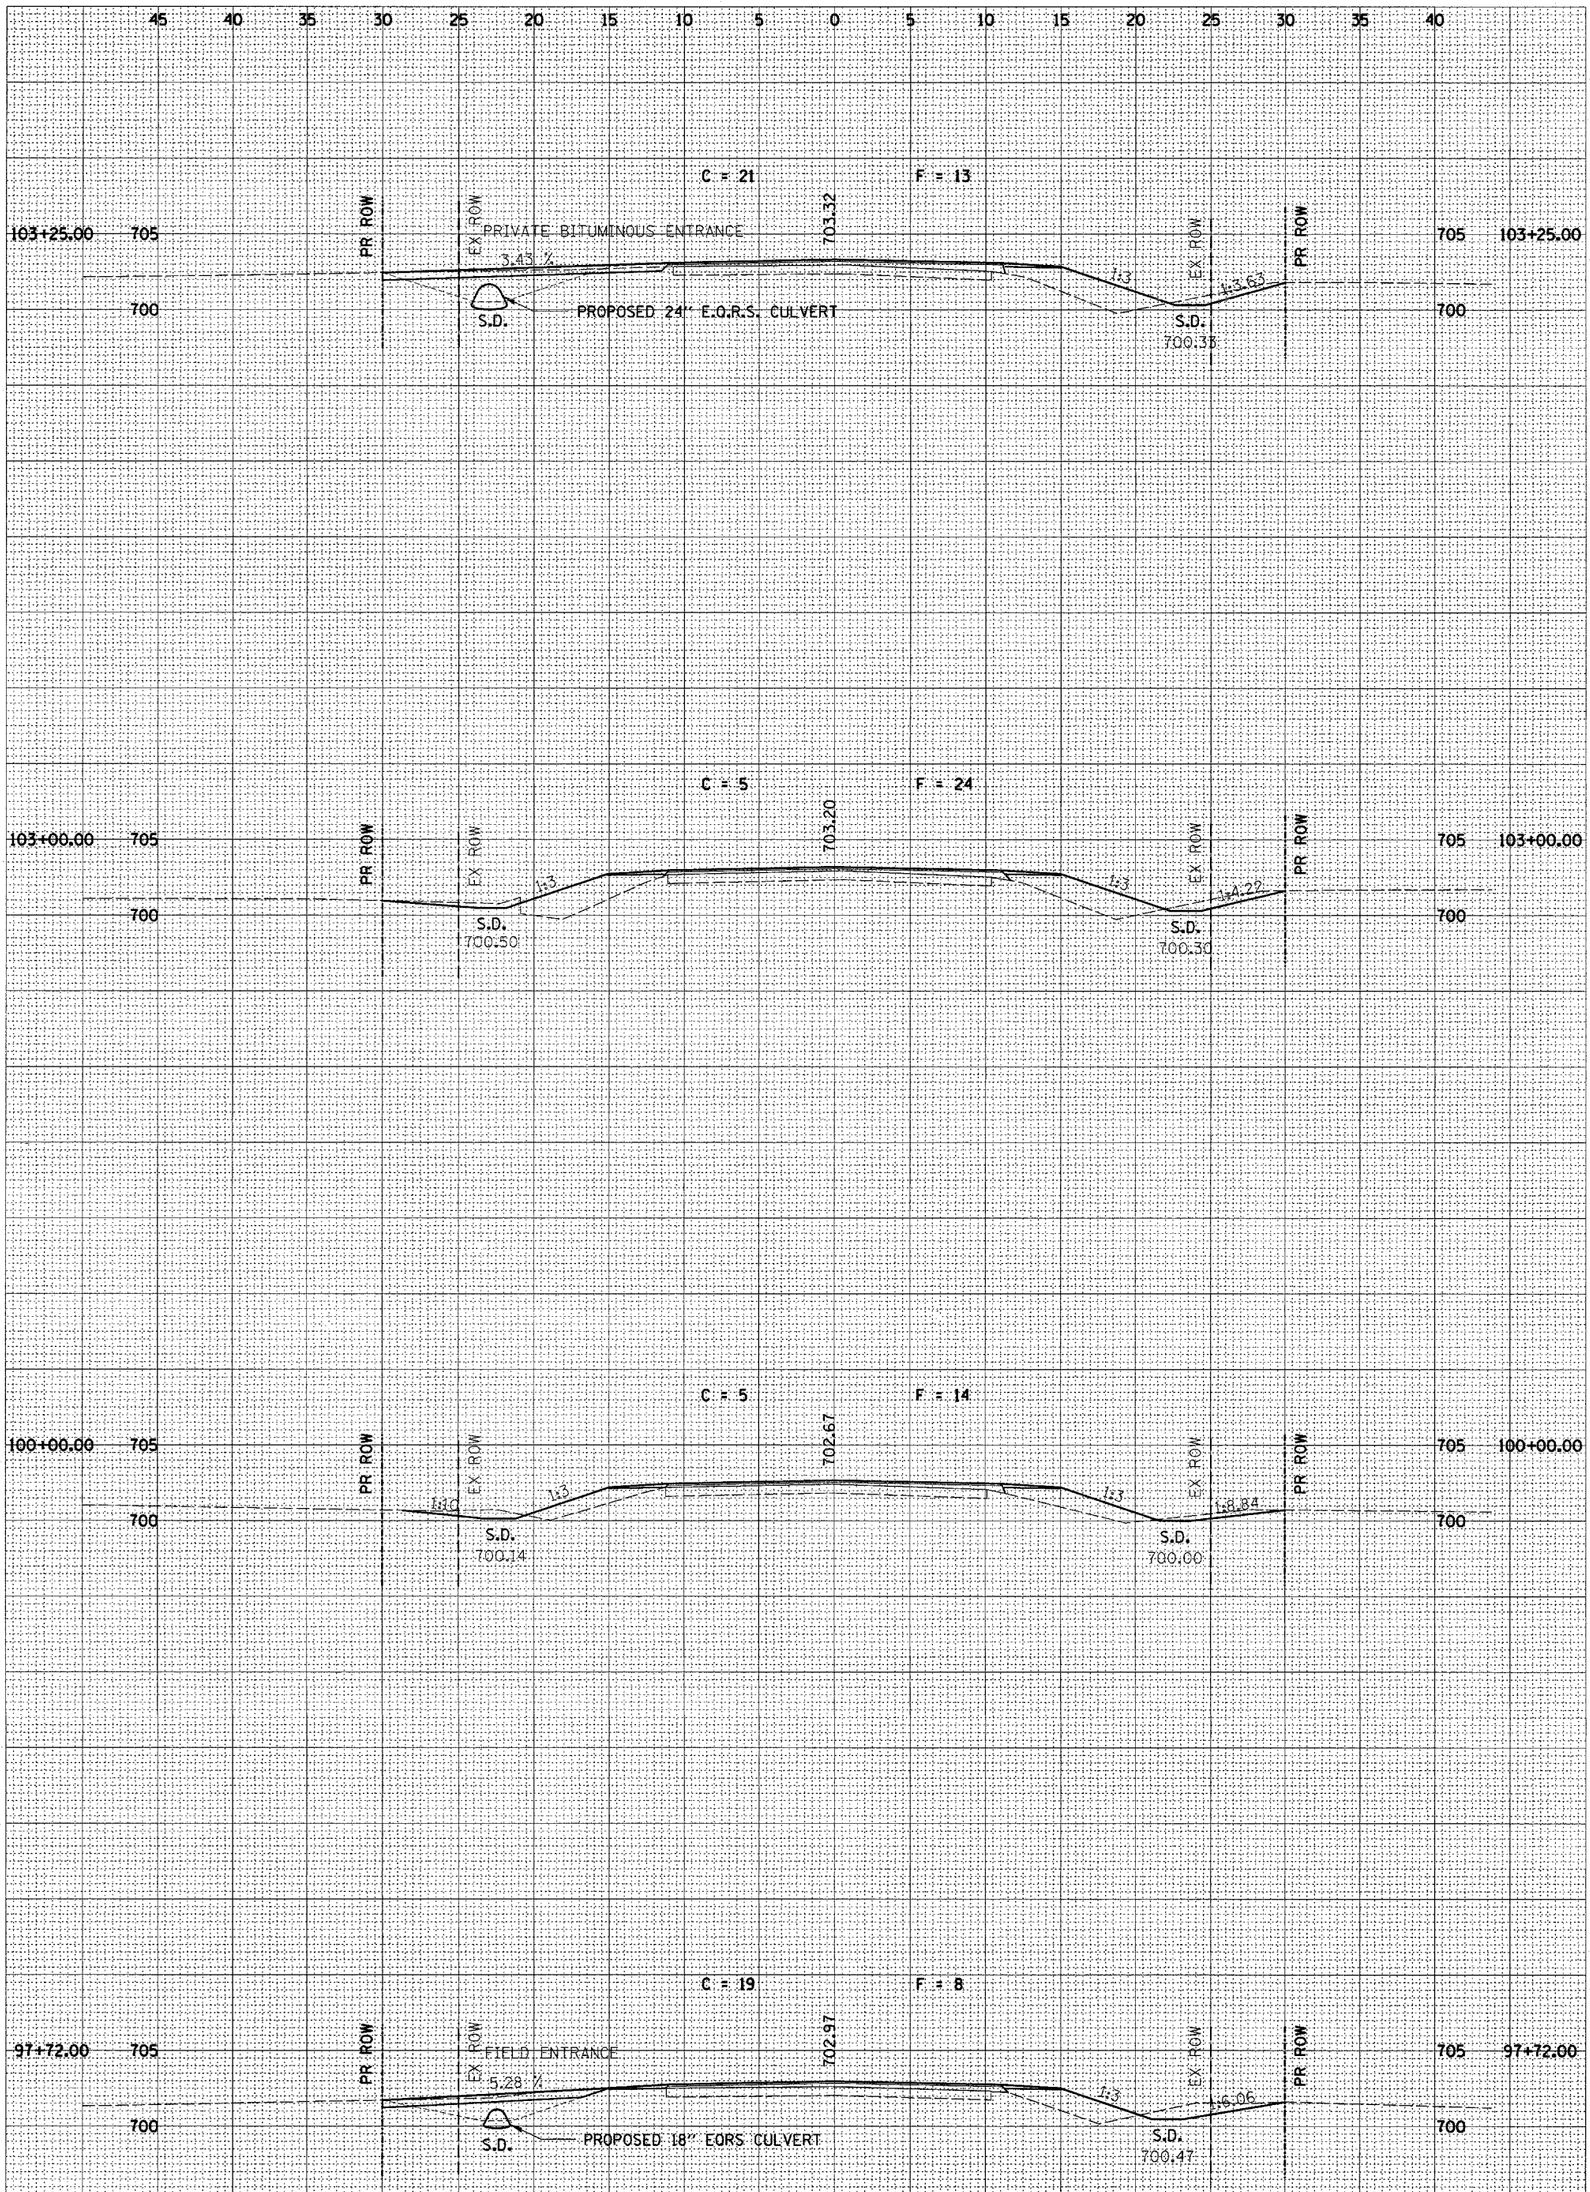

C.H.	SECTION	COUNTY	TOTAL SHEETS
20	99-00146-00-PV	VERMILION	79
STA.	TO STA.		
FED. ROAD DIST. NO.	ILLINOIS	CONTRACT NO. 9316	