NO.	AREAS		
	AREAS CHECKED		

NO.	AREAS		
	AREAS CHECKED		

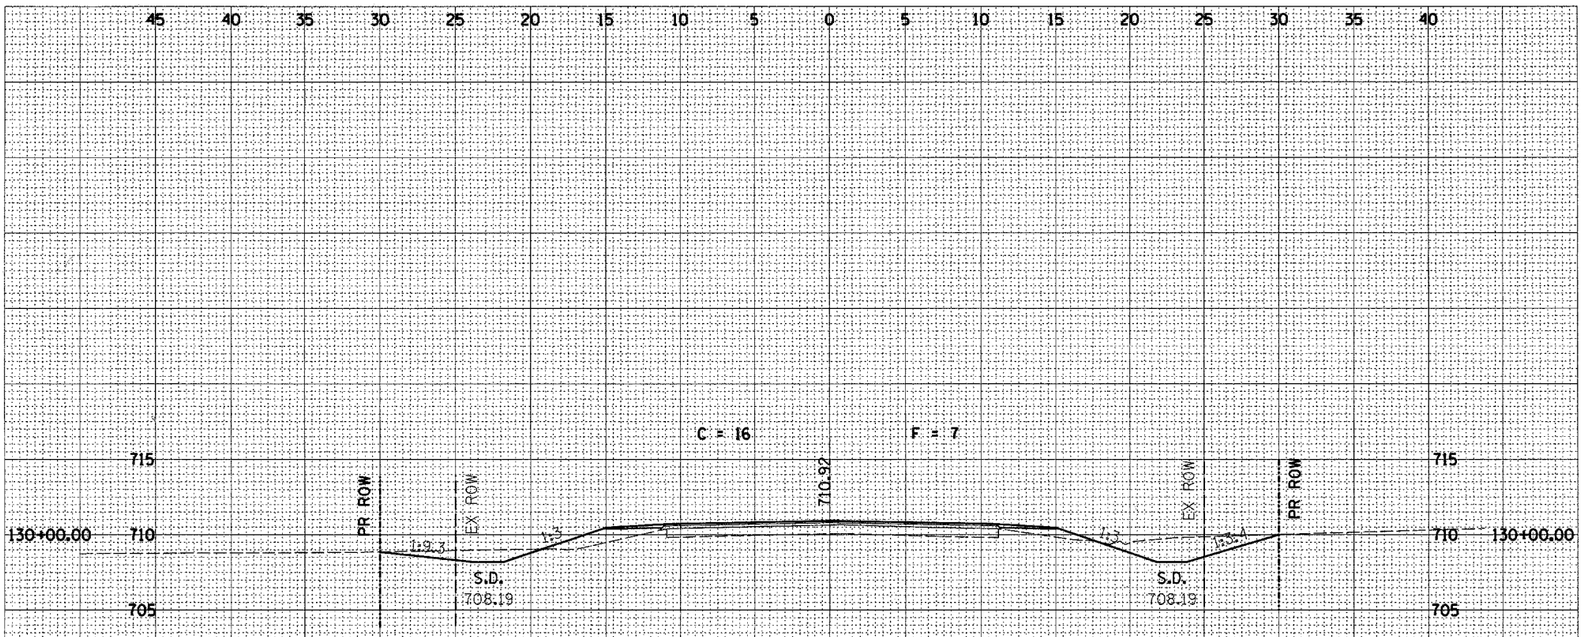

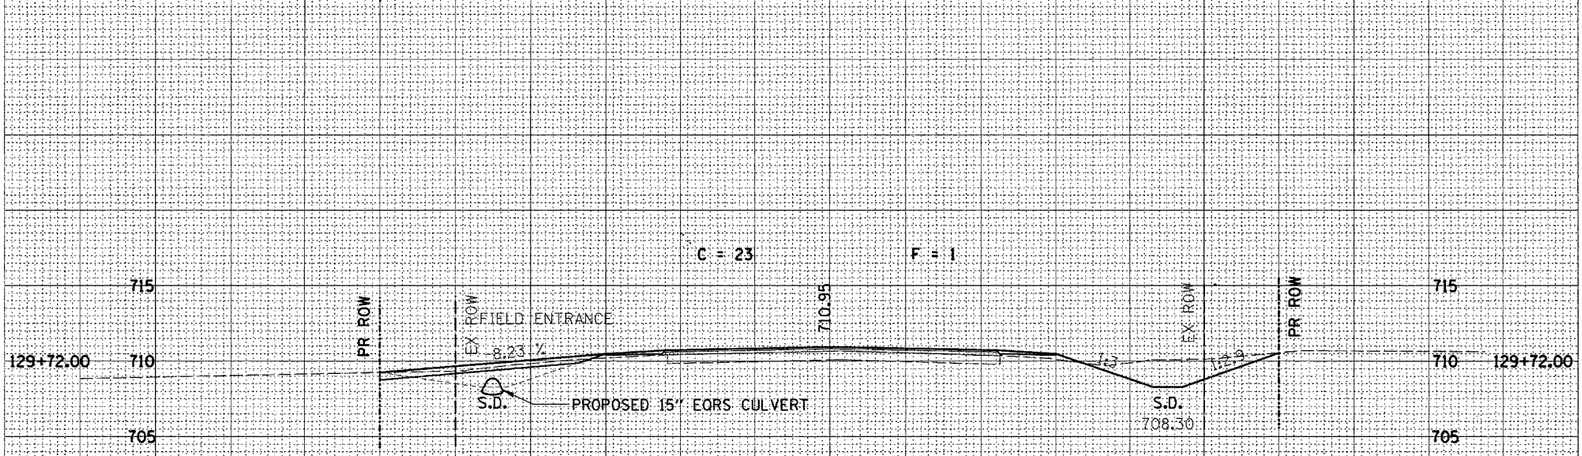

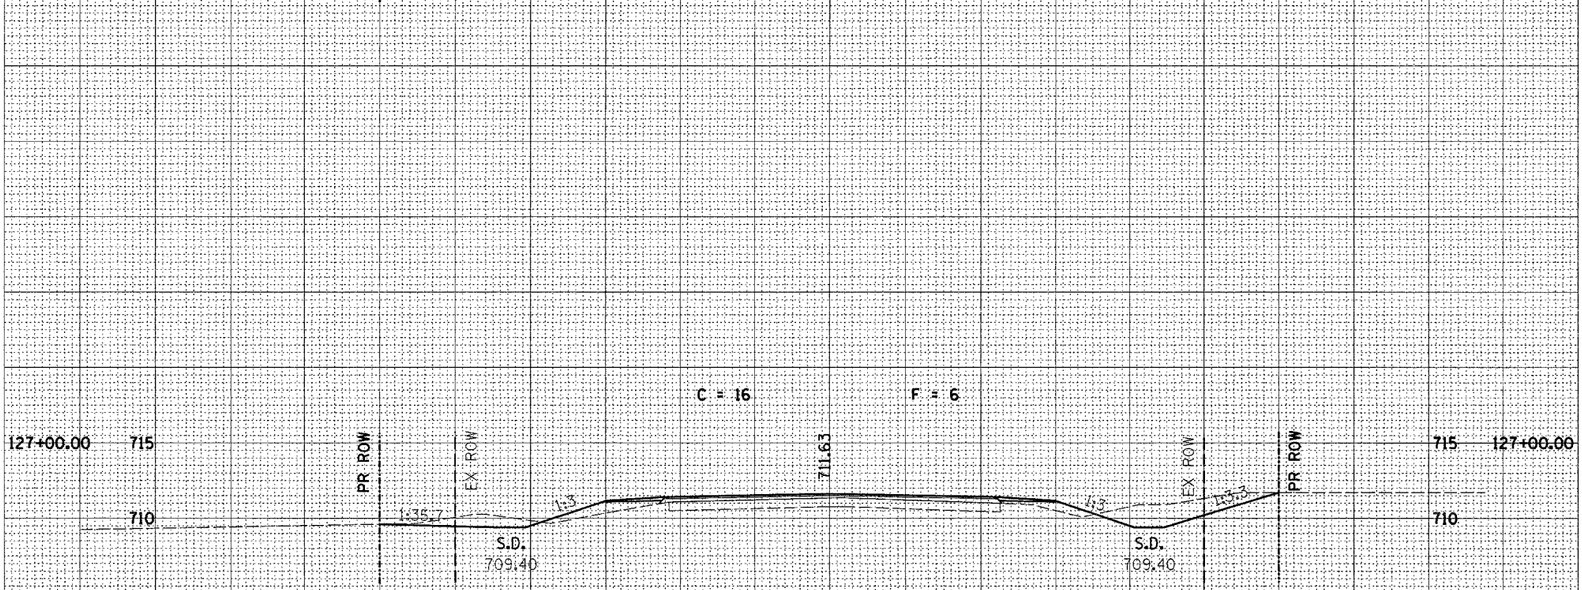

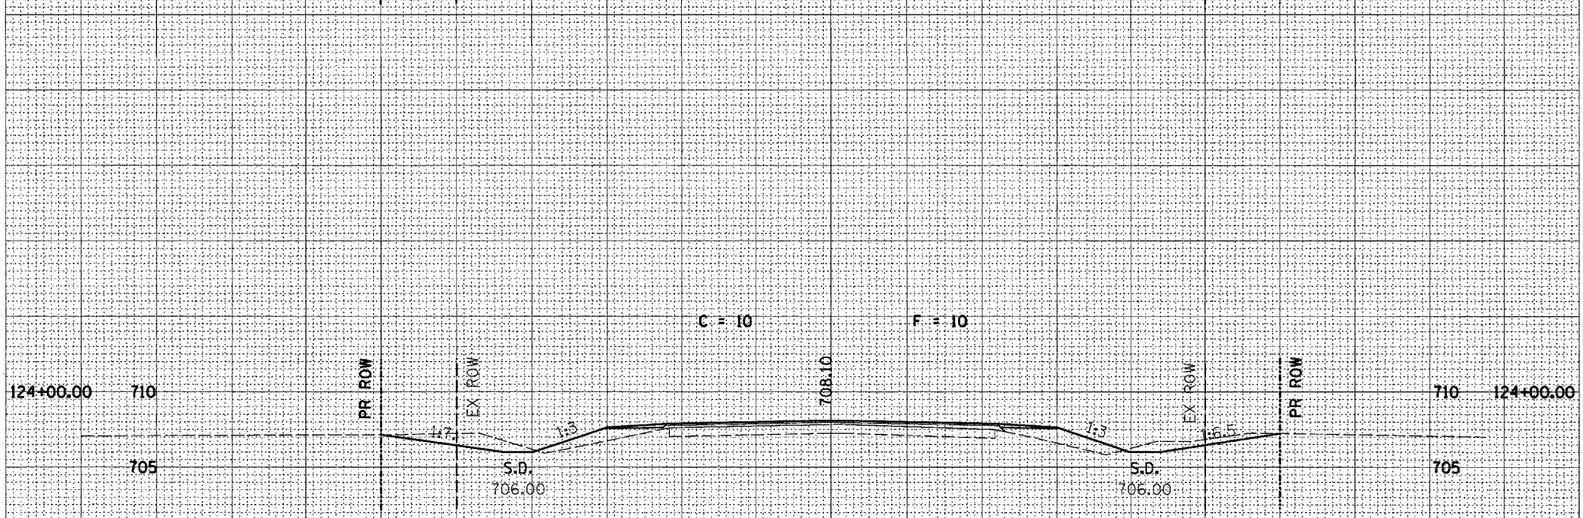

C.H.	SECTION	COUNTY	TOTAL SHEETS	SHEET NO.
20	'99-00146-00-PV	VERMILION	79	
FED. ROAD DIST. NO.	ILLINOIS	CONTRACT NO. 91316		
STA.	TO STA.			