RTE. NO.	SECTION NO.	COUNTY	TOTAL SHTS.	SHEET NO.
CH 19	03-00181-00-BR	MACON	13	5
	STA. 10+00.00		TO STA. 13+00.00	
FED. ROAD DIST. NO.		ILLINOIS	PROJECT: BRS-555(205)	
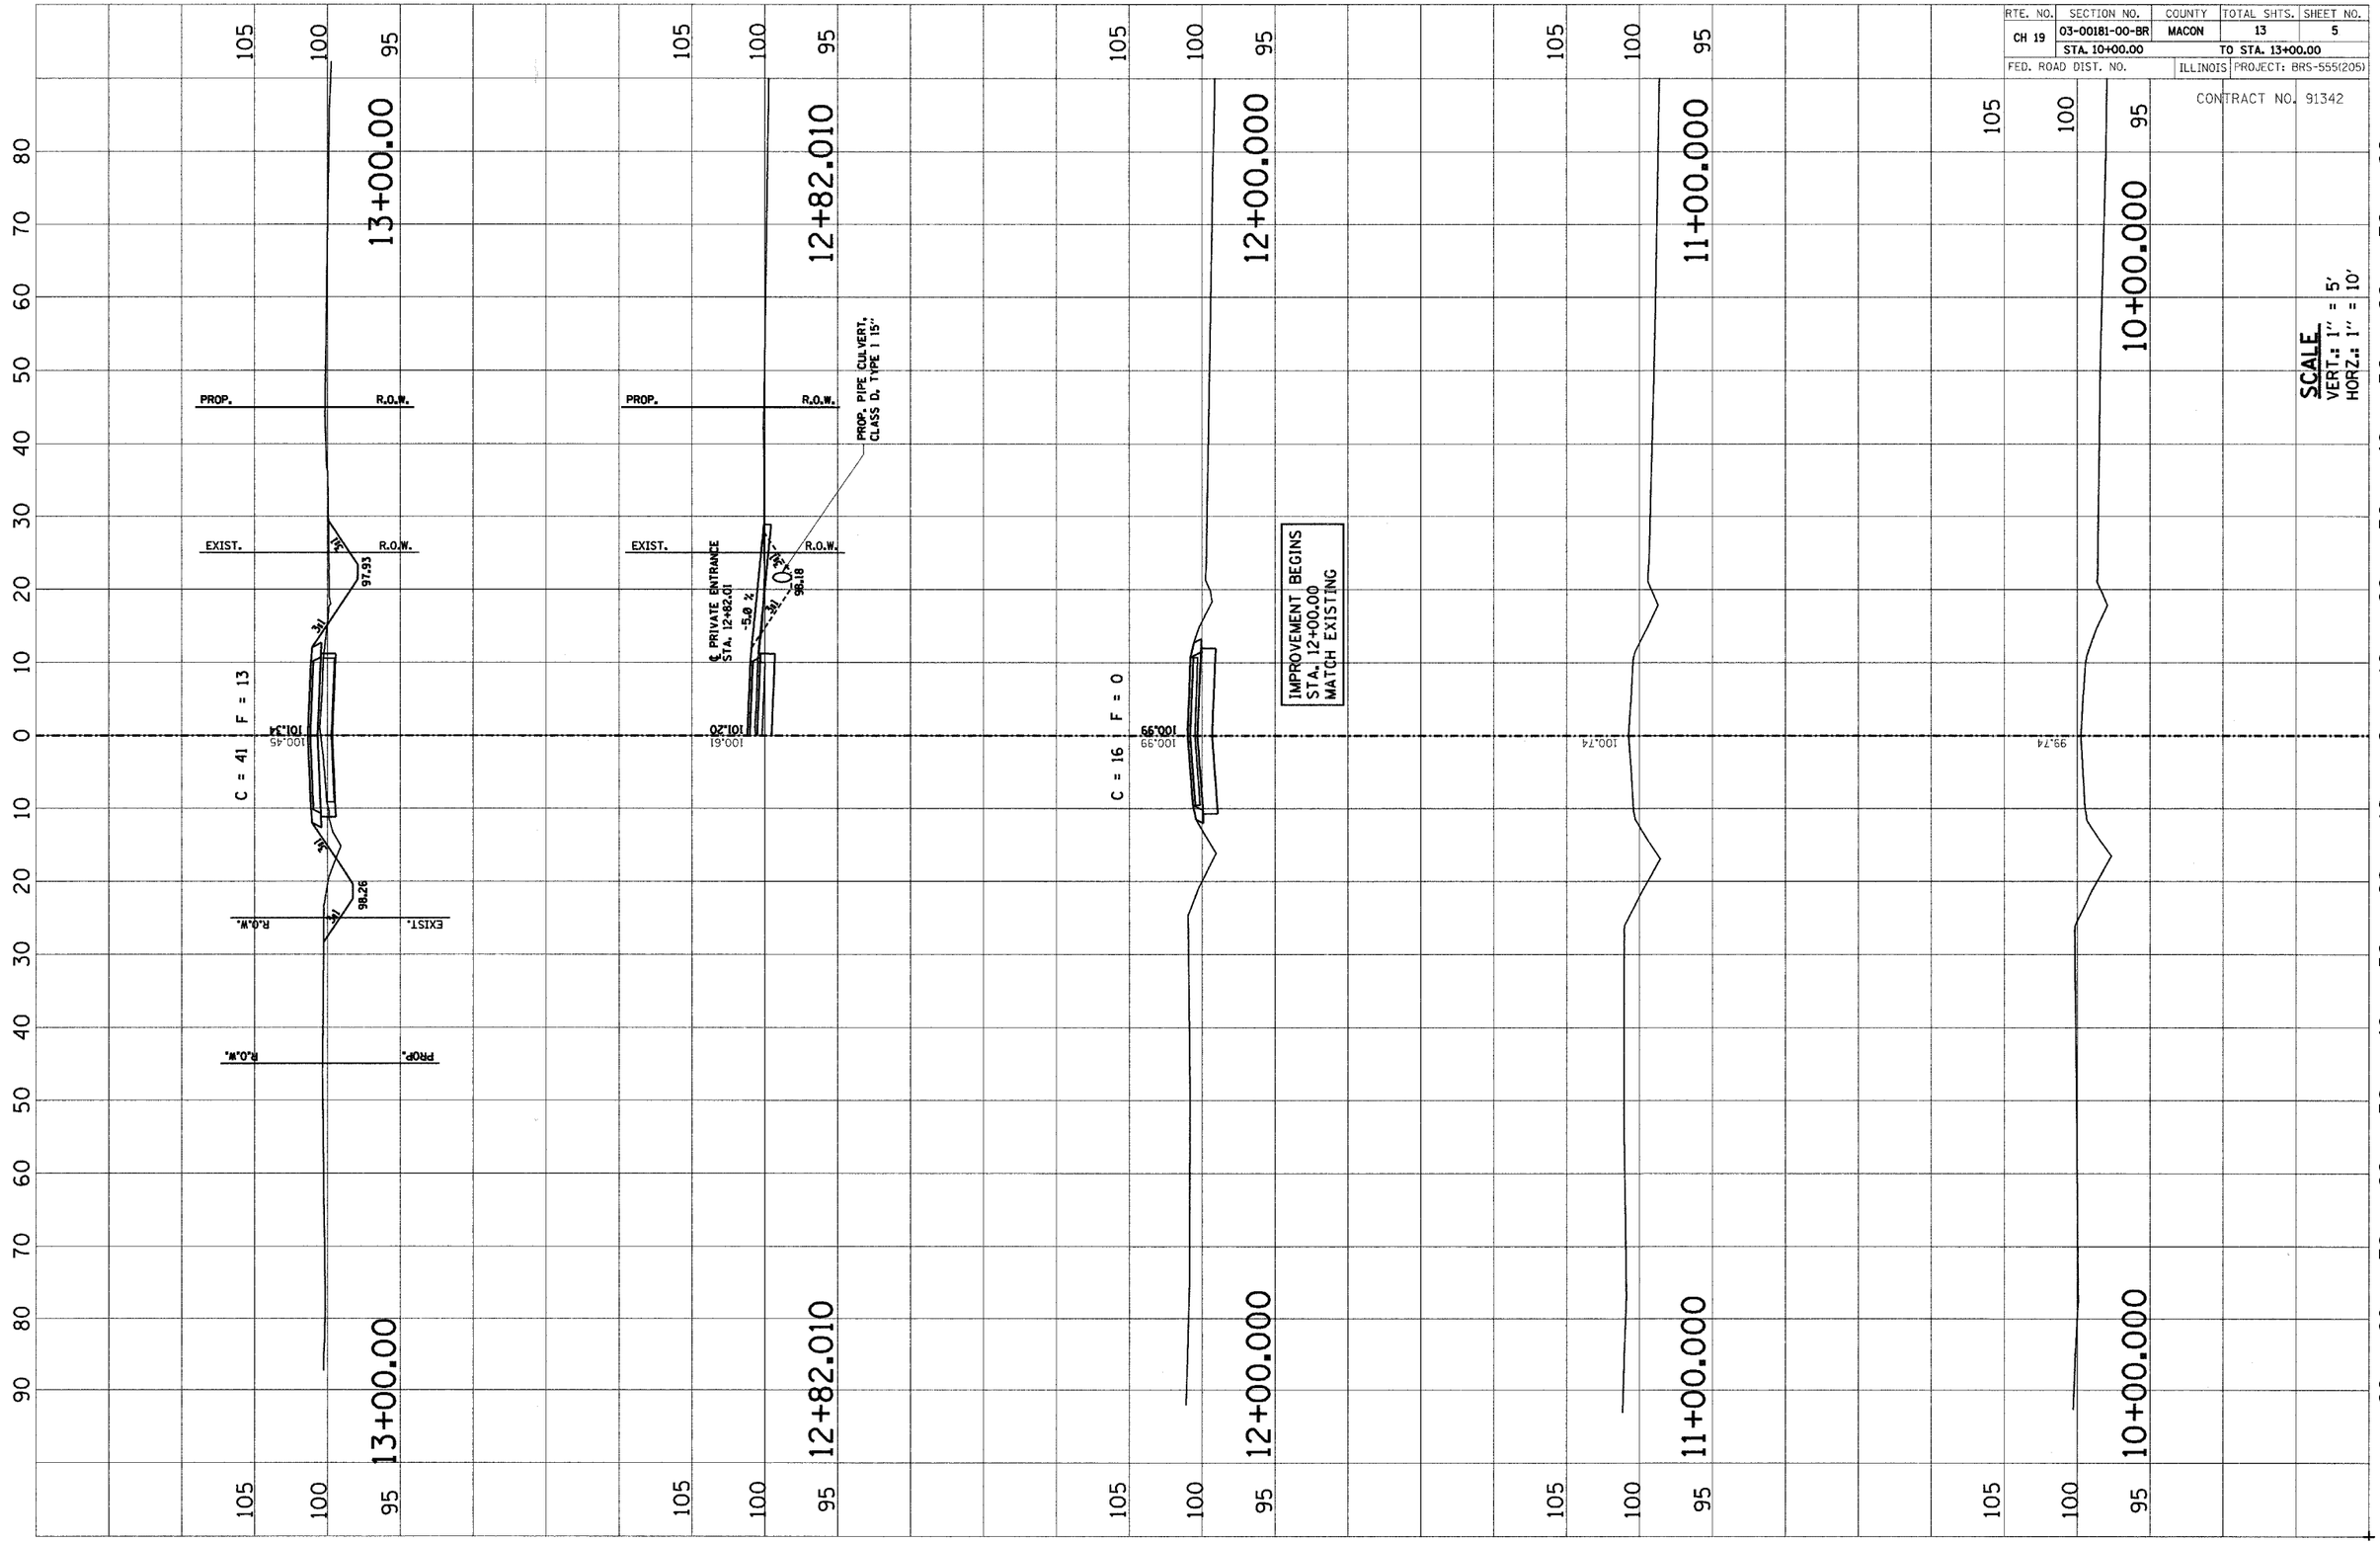
CONTRACT NO. 91342