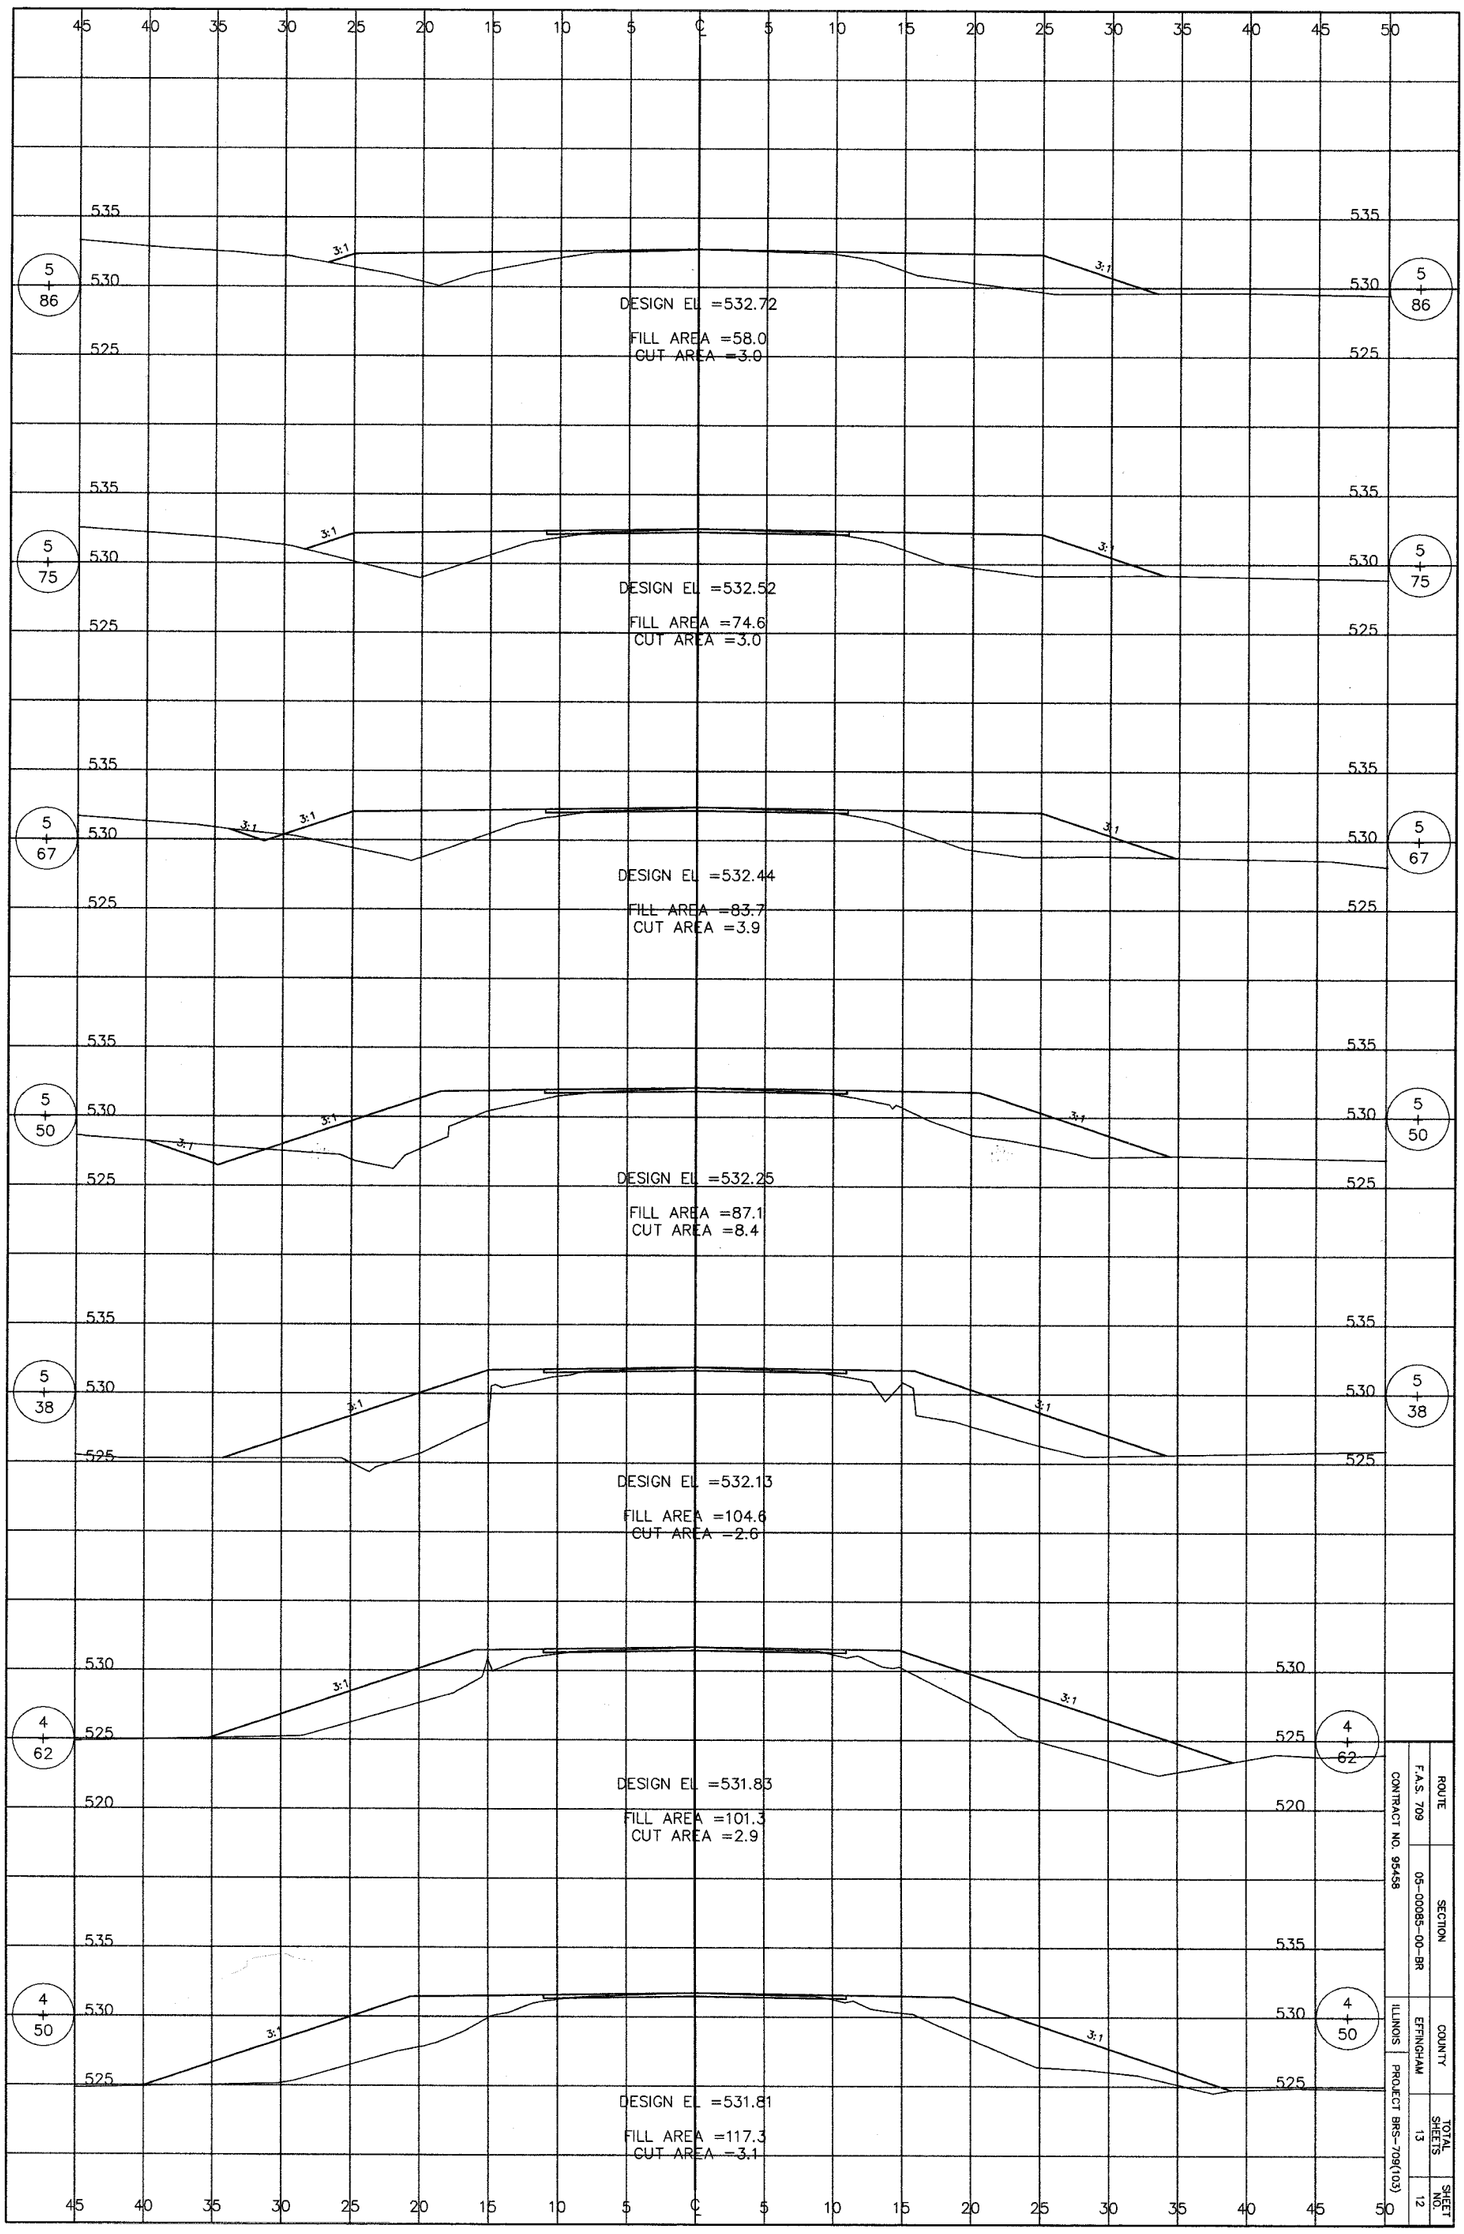

ROUTE	SECTION	COUNTY	TOTAL SHEETS	SHEET NO.
F.A.S. 709	05-00085-00-BR	EFFINGHAM	13	12

CONTRACT NO. 95458

ILLINOIS PROJECT BRS-709(103)