SECTION 02-00053-00-RP		
SIMMONS ROAD	TOTAL SHEETS 43	SHEET NO. 14
CITY OF O'FALLON, ILLINOIS		
FEDERAL AID PROJECT		

CONTRACT NO. 97261

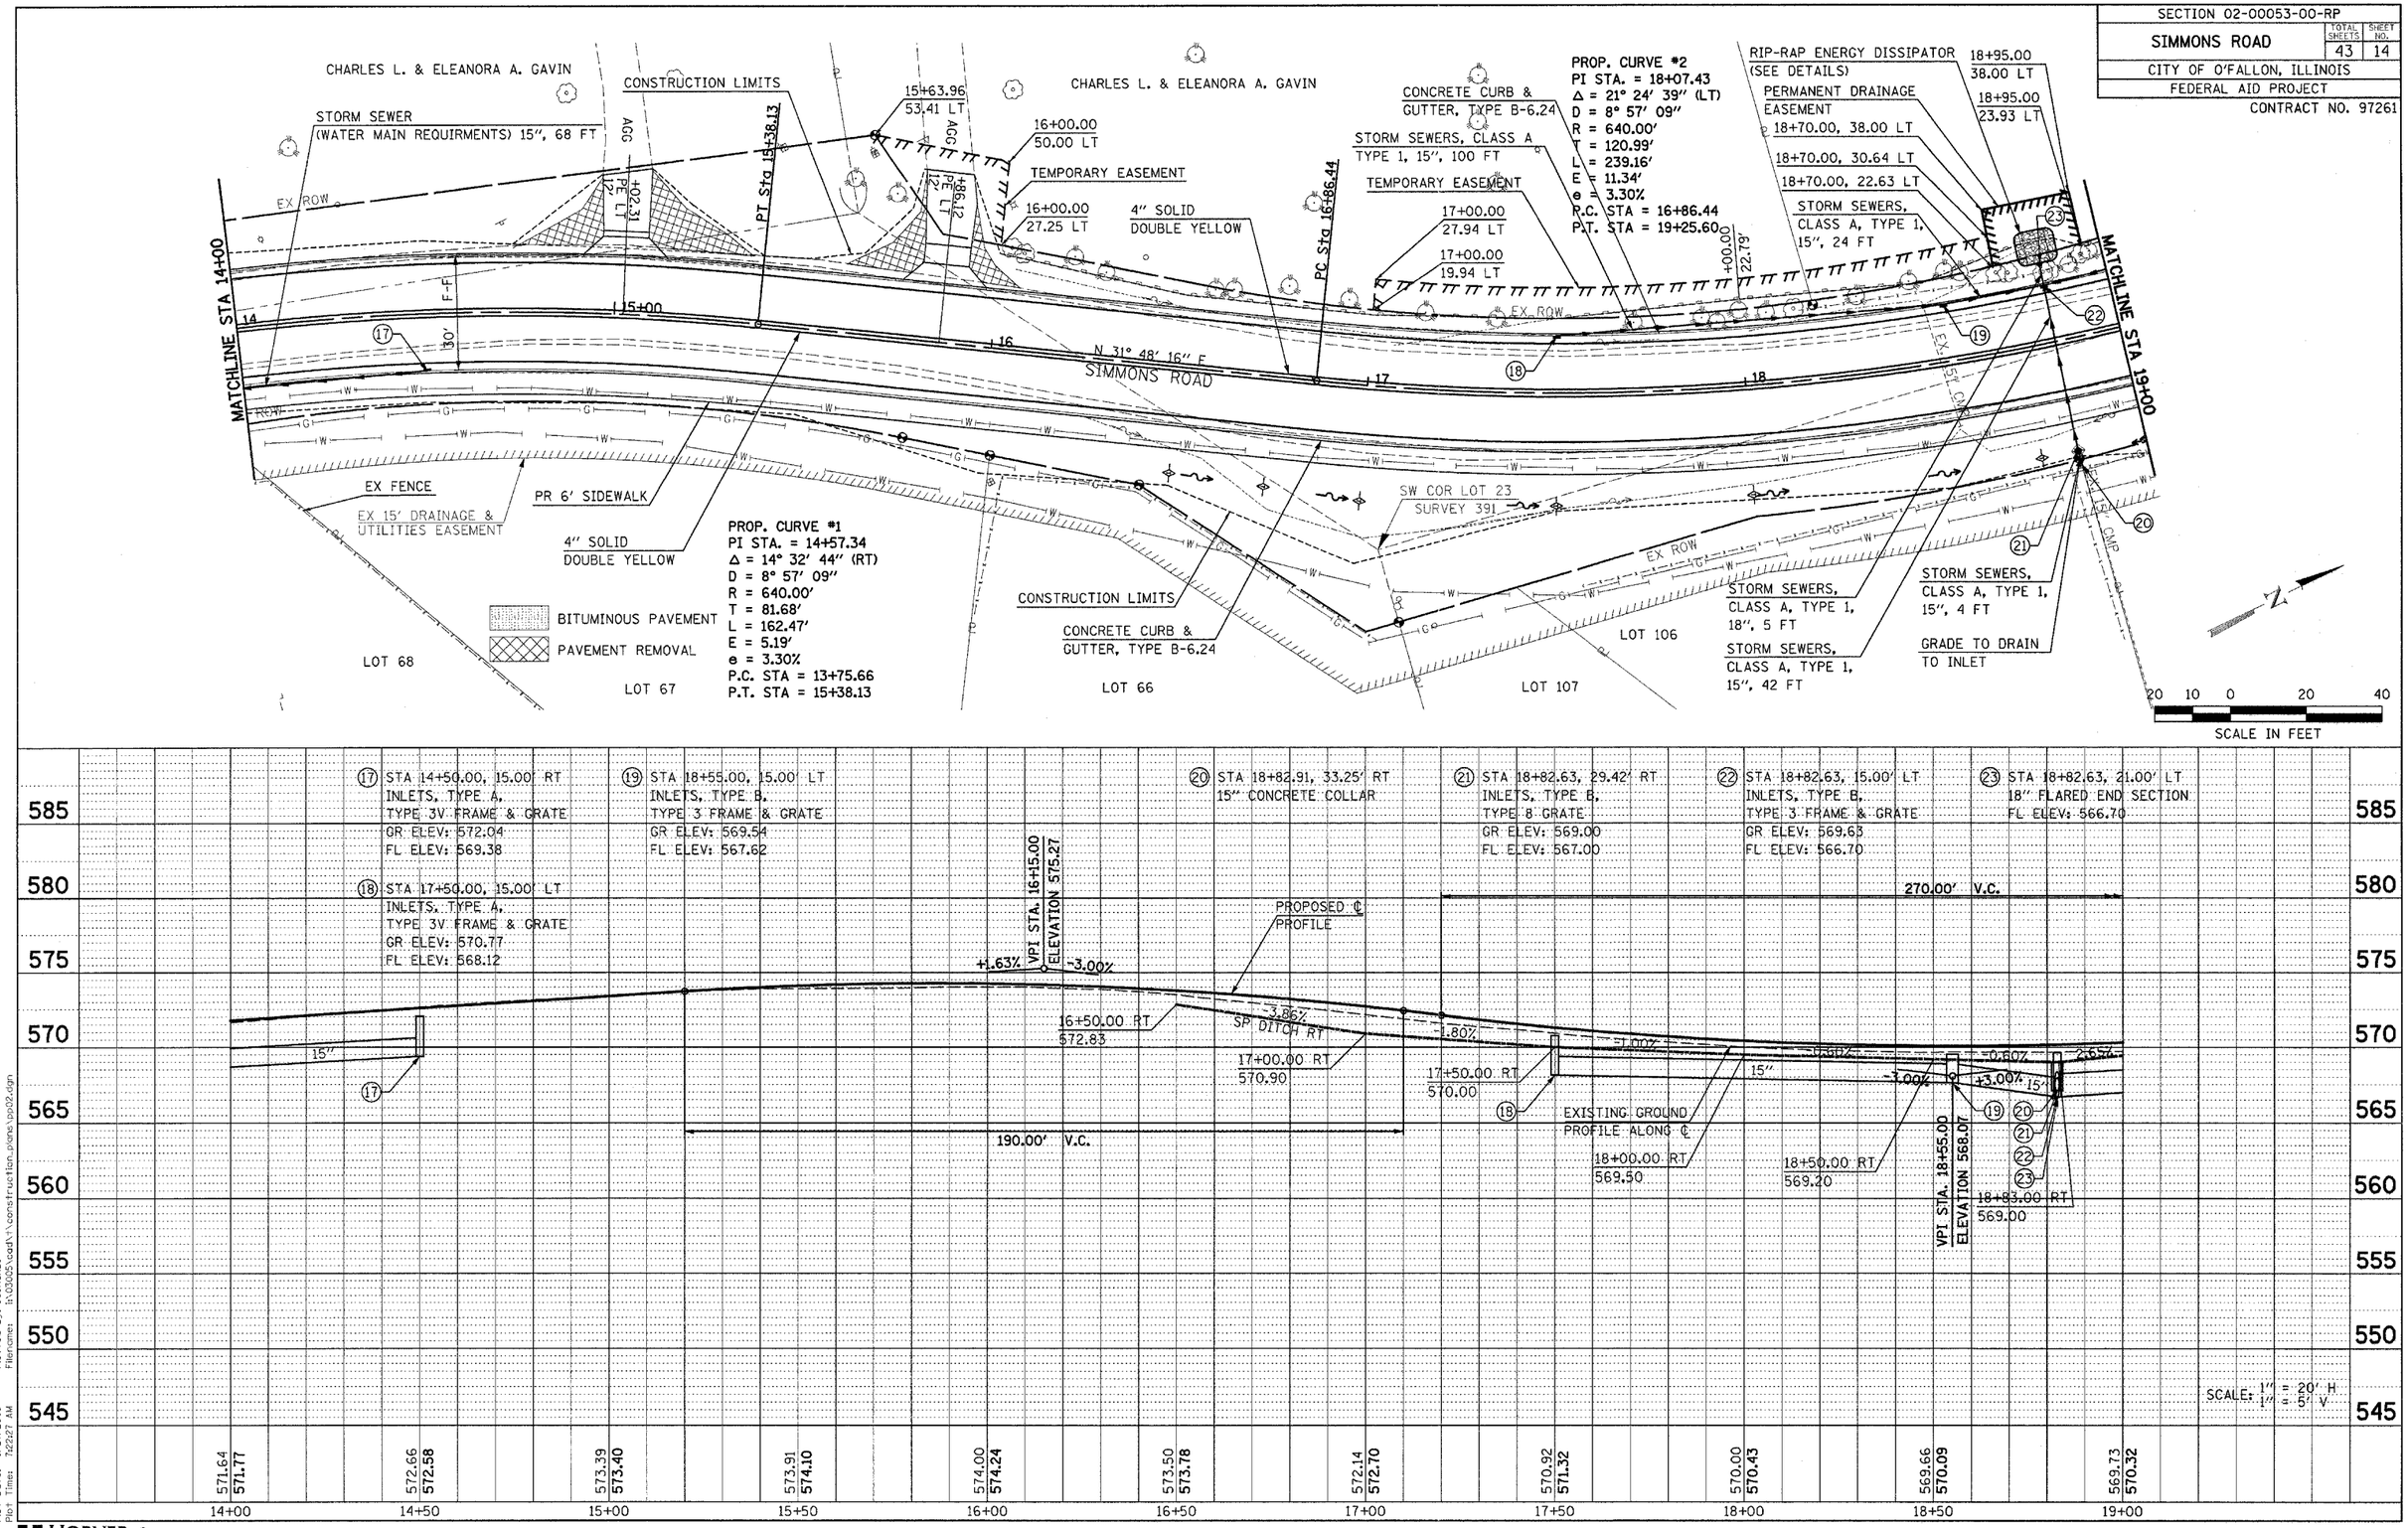

Plot Date: 9/27/2005
Plot Time: 7:22:27 AM
Plotted By: adonahue
Filename: I:\03005\road\h\construction_plans\pp02.dgn

HORNER & SHIFRIN, INC.

SIMMONS ROAD PLAN & PROFILE STA 14+00 TO STA 19+00