SECTION 02-00053-00-RP		
SIMMONS ROAD	TOTAL SHEETS 43	SHEET NO. 15
CITY OF O'FALLON, ILLINOIS		
FEDERAL AID PROJECT		

CONTRACT NO. 97261

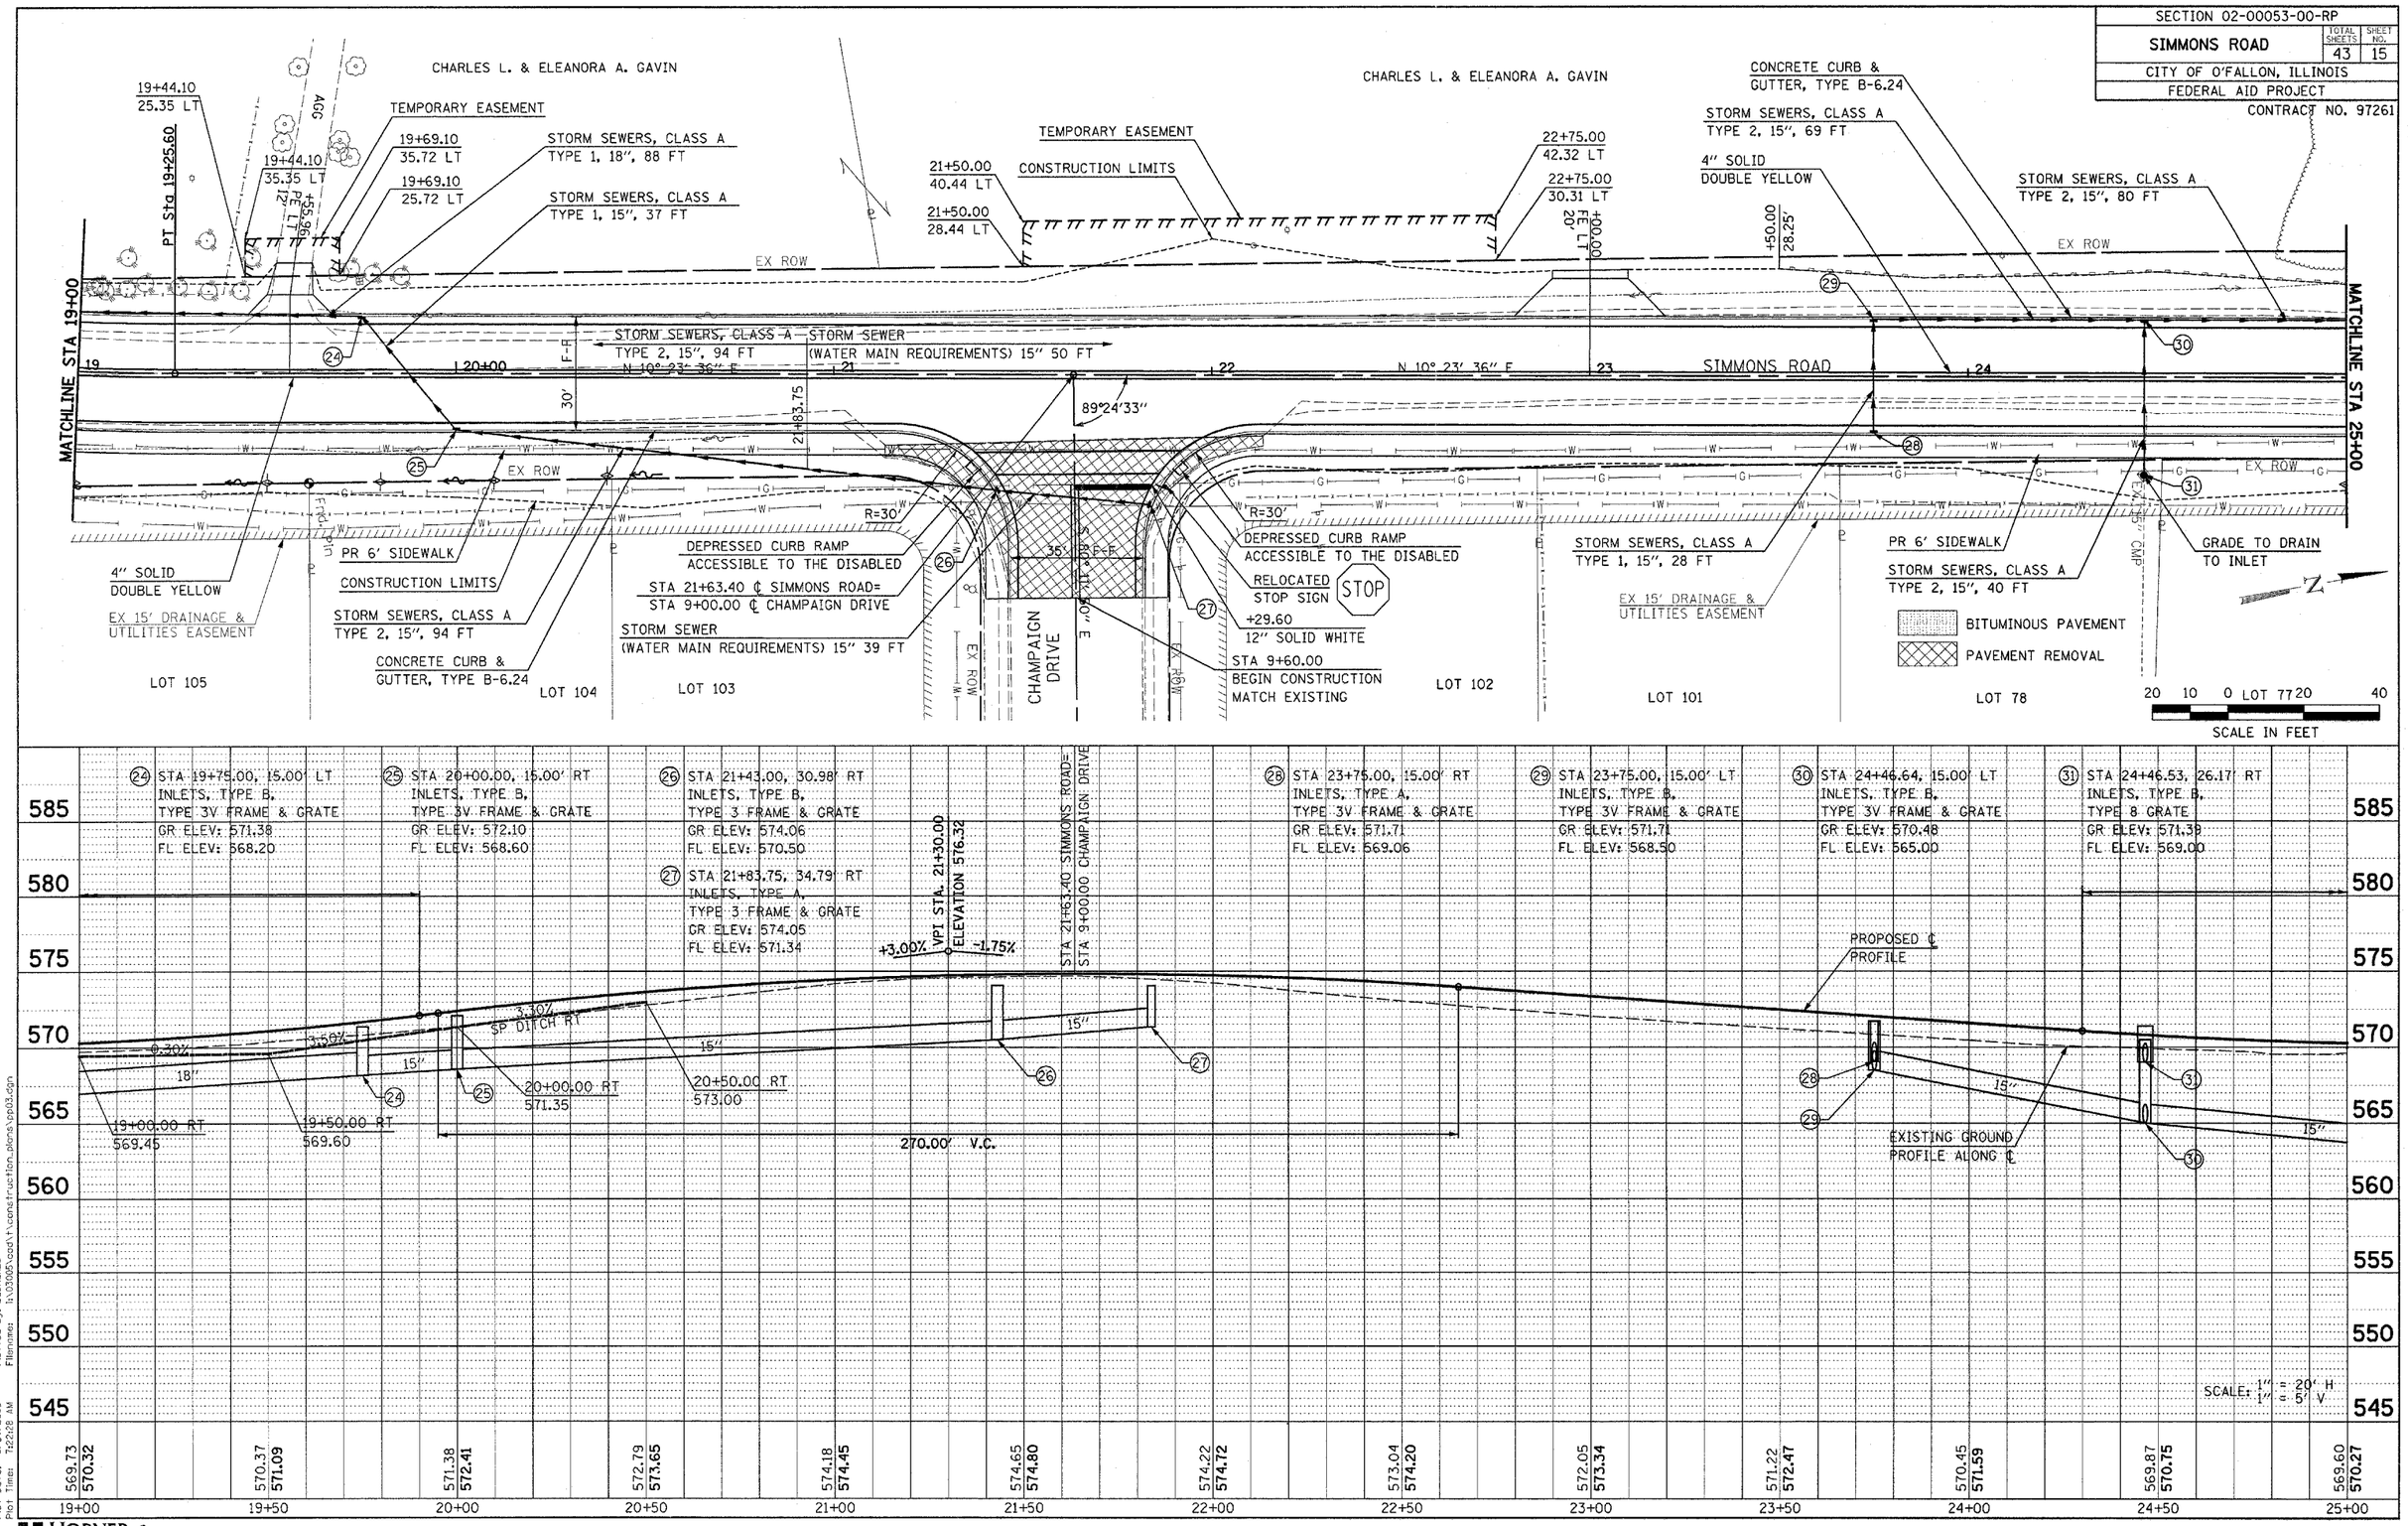

Plotted By: adonohue
Filename: I:\03005\cad\t\construction_plans\pp03.dgn
Plot Date: 9/27/2005
Plot Time: 7:22:28 AM

HORNER & SHIFRIN, INC.

SIMMONS ROAD PLAN & PROFILE STA 19+00 TO STA 25+00