SECTION 02-00053-00-RP		
SIMMONS ROAD	TOTAL SHEETS 43	SHEET NO. 16
CITY OF O'FALLON, ILLINOIS		
FEDERAL AID PROJECT		

CONTRACT NO. 97261

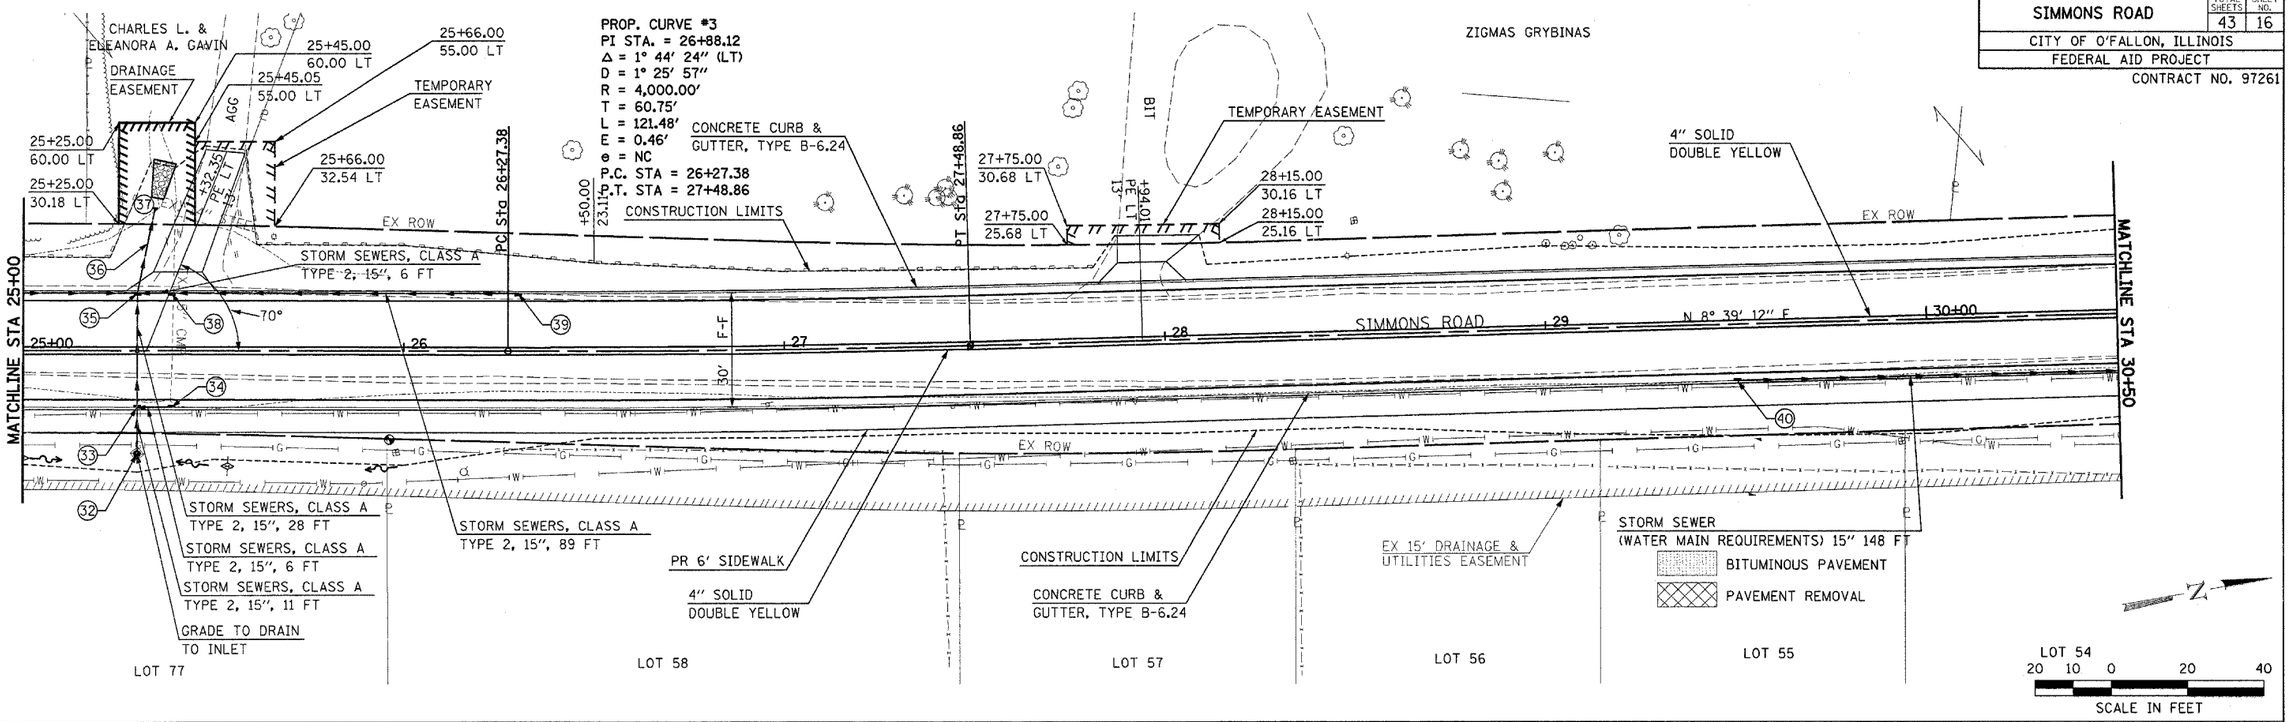

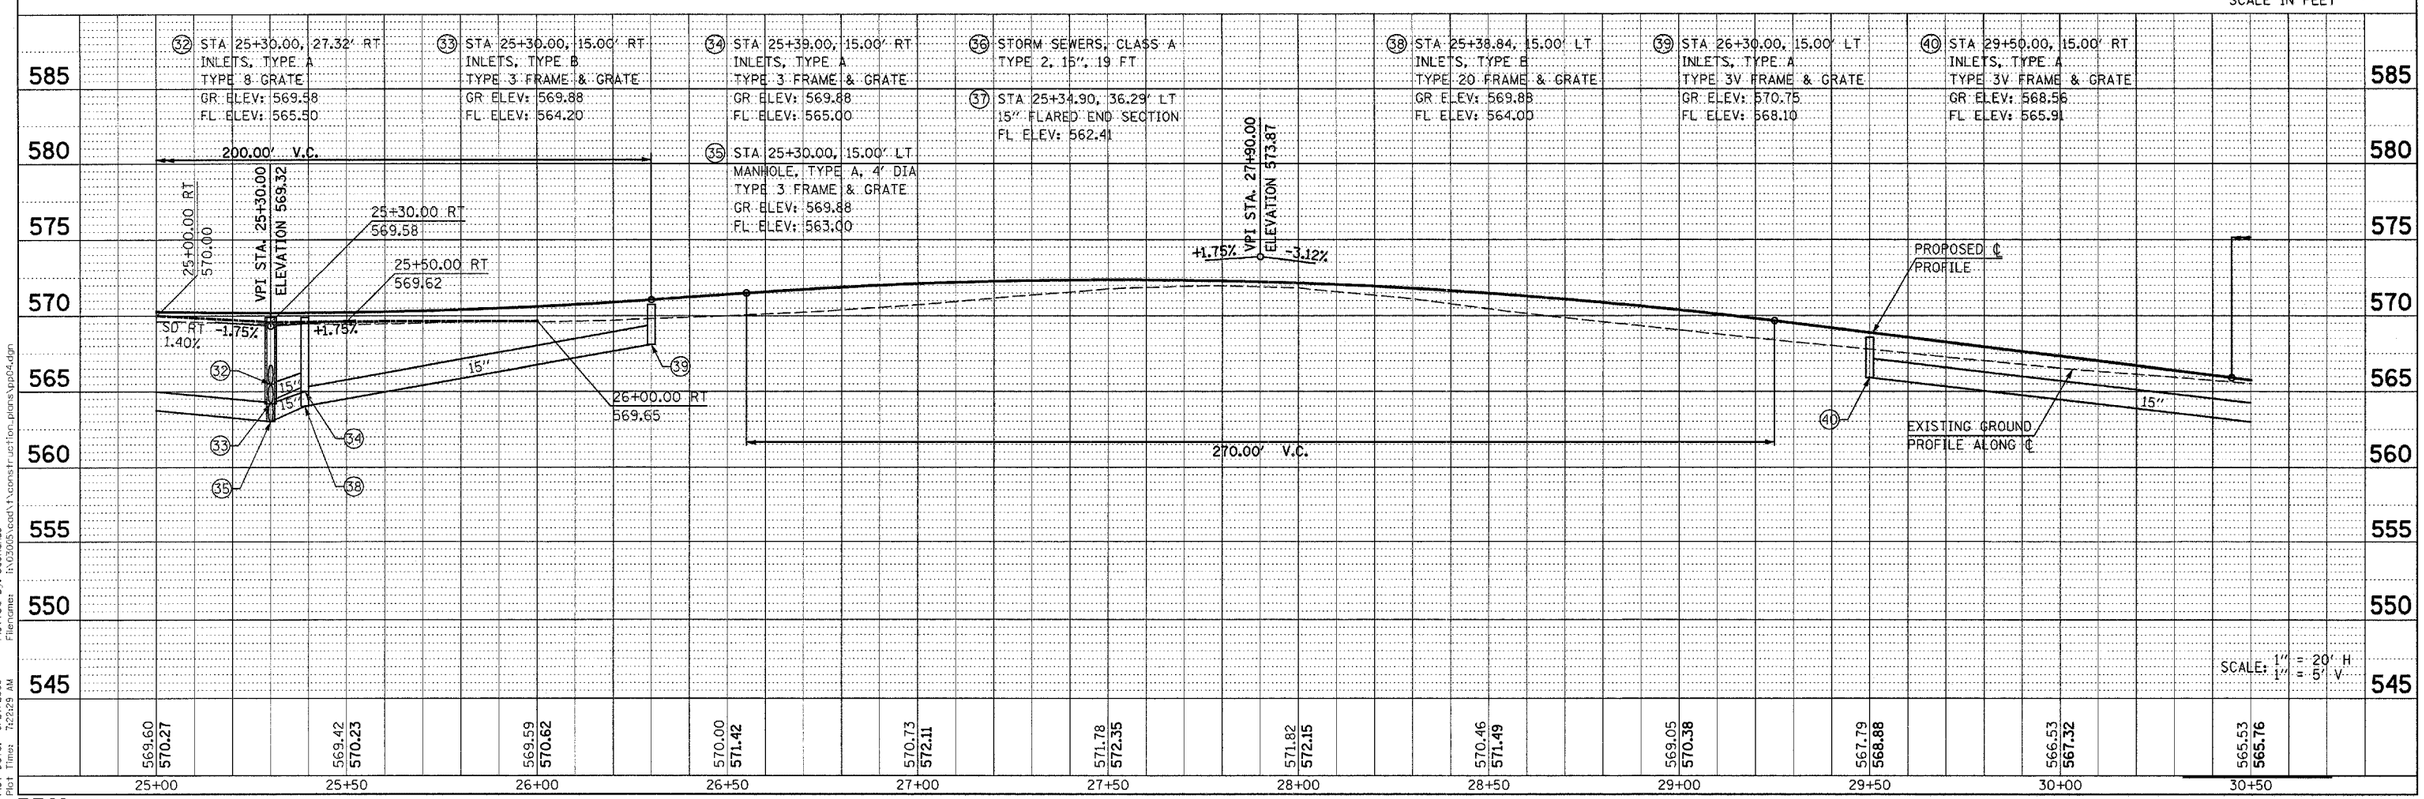

Plotted By: adonahue
Filenames: I:\03005\cad\1\construction_plans\pp04.dgn
Plot Date: 9/27/2005
Plot Time: 7:23:29 AM

HORNER & SHIFRIN, INC.

SIMMONS ROAD PLAN & PROFILE STA 25+00 TO STA 30+50