SECTION 02-00053-00-RP		
SIMMONS ROAD	TOTAL SHEETS 43	SHEET NO. 38
CITY OF O'FALLON, ILLINOIS		
FEDERAL AID PROJECT		
CONTRACT NO. 97261		

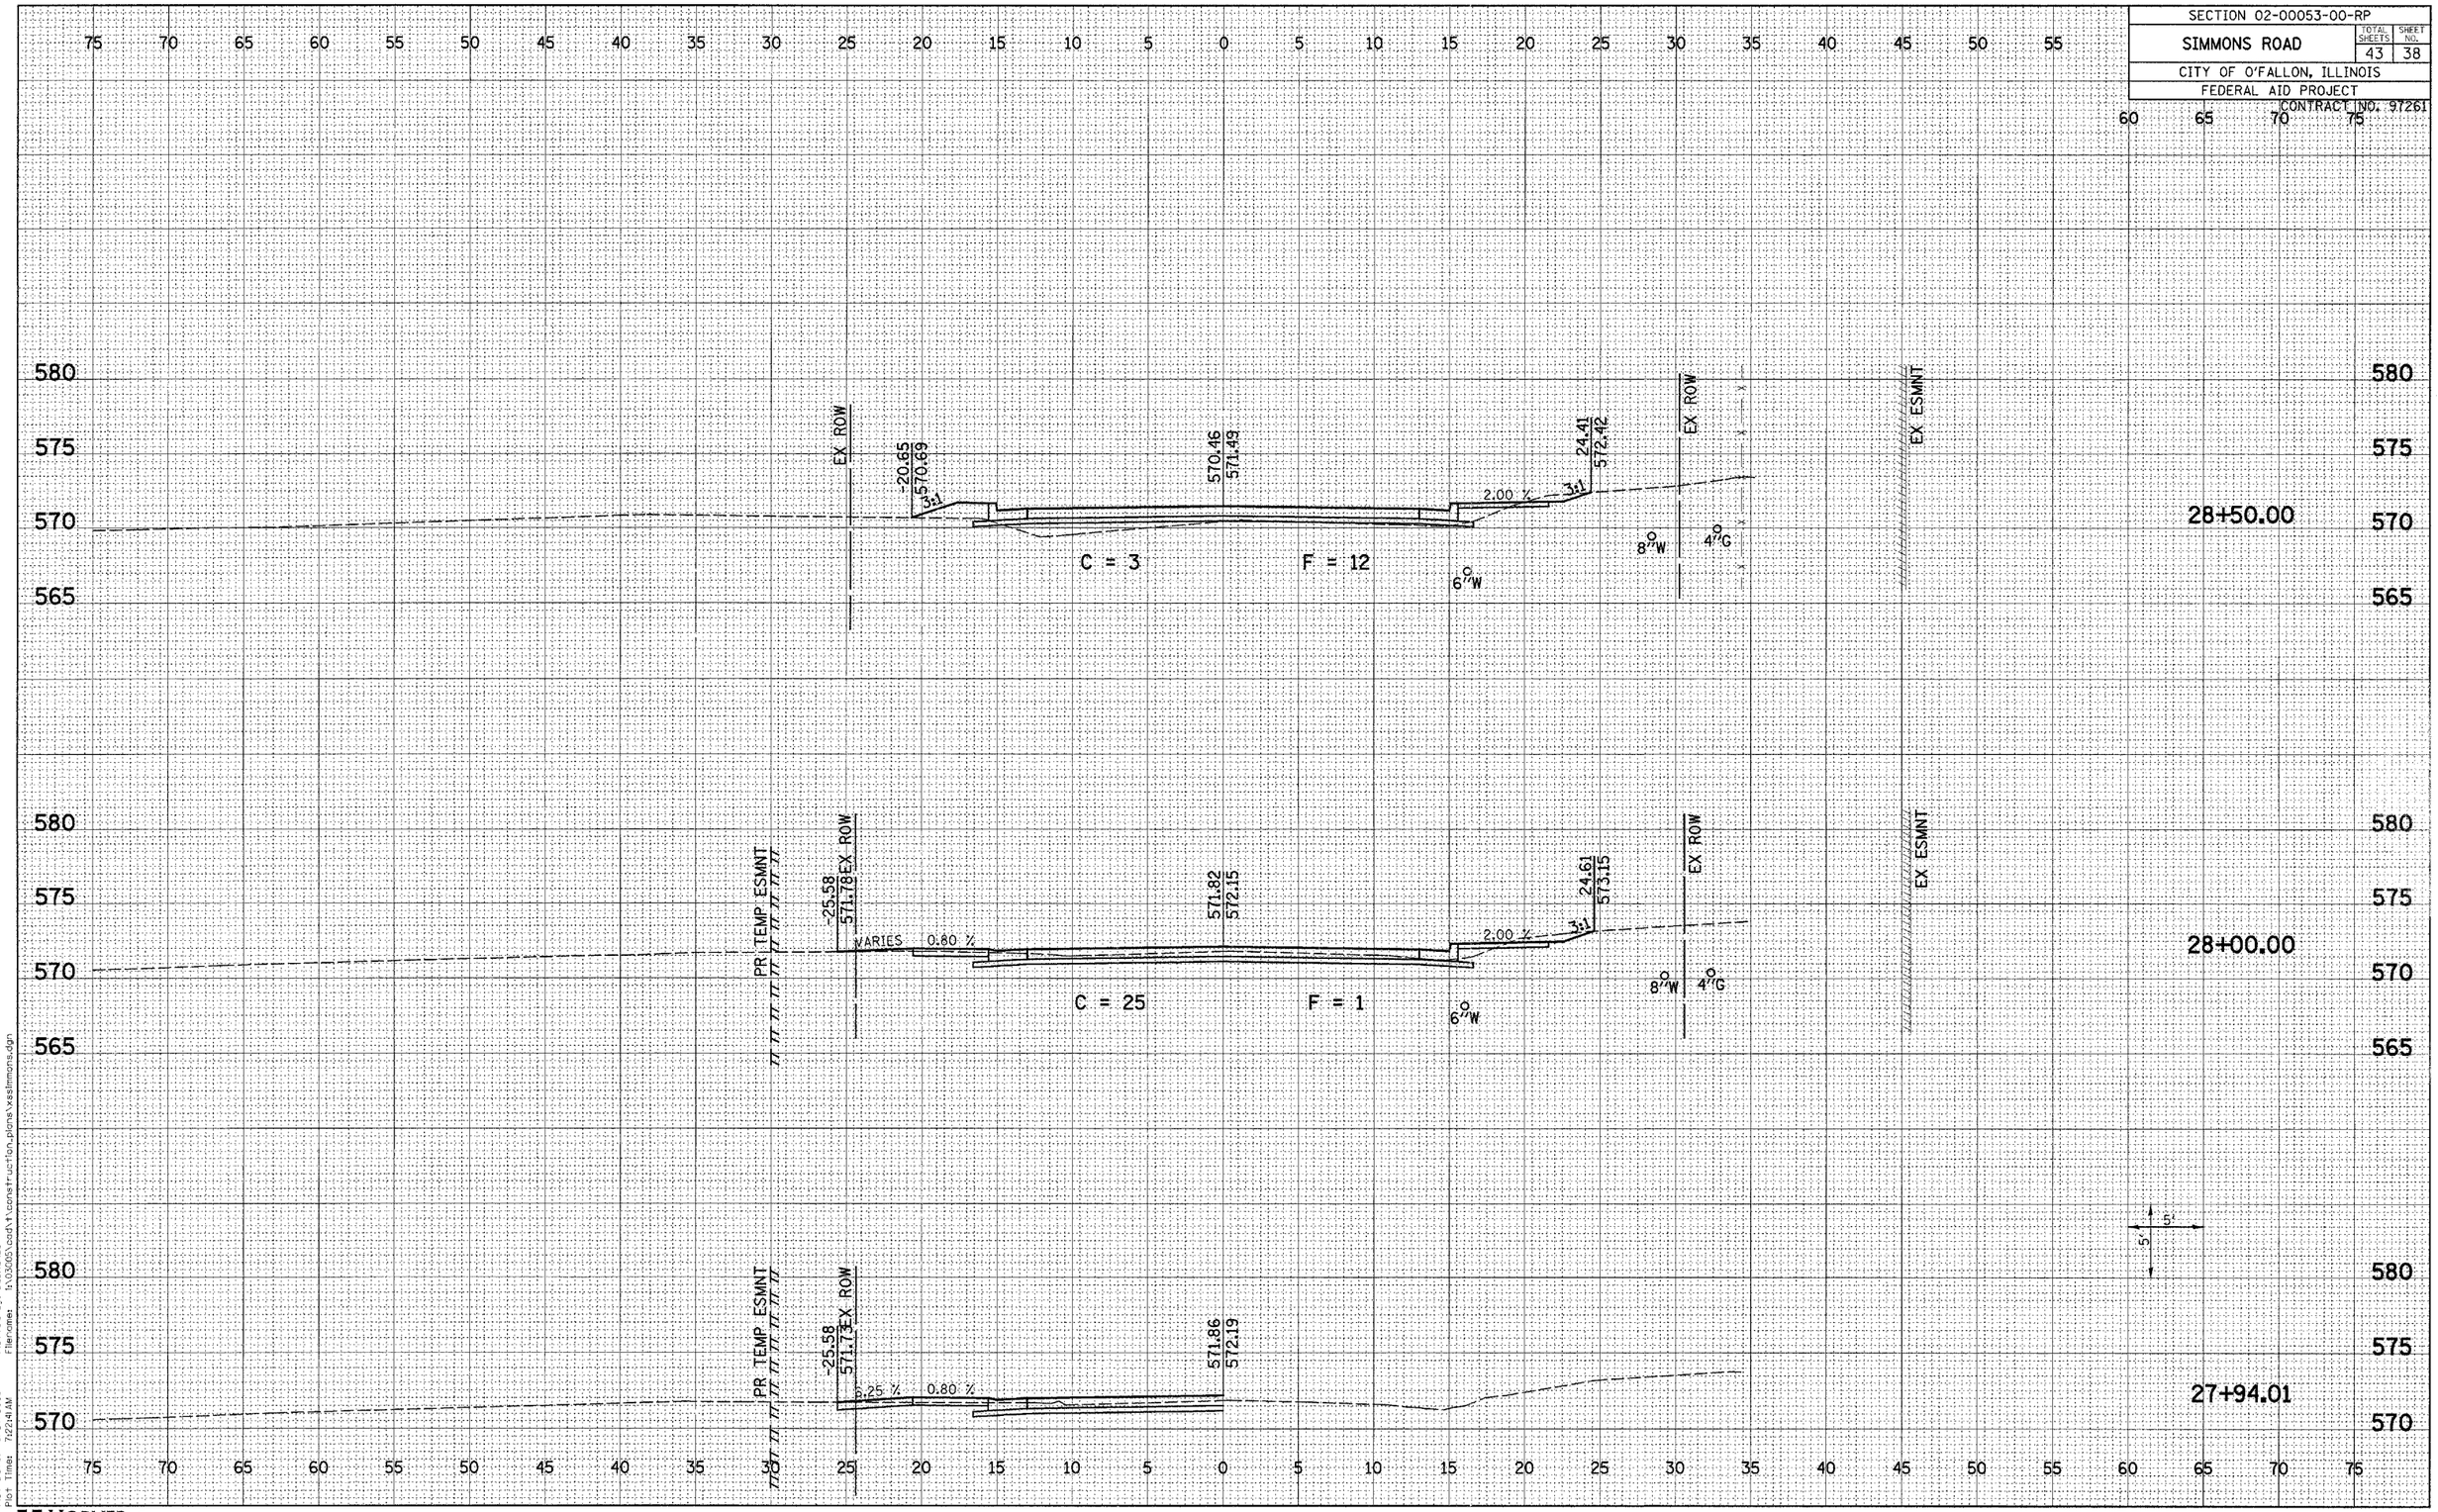

Plot Date: 9/27/2005
Plot Time: 7:22:41 AM
Plotted By: sdonohue
Filename: I:\03065\cad\1construction plans\xssimmons.dgn

HORNER & SHIFRIN, INC.

SIMMONS ROAD CROSS SECTIONS STA 27+94.001 TO STA 28+50.00