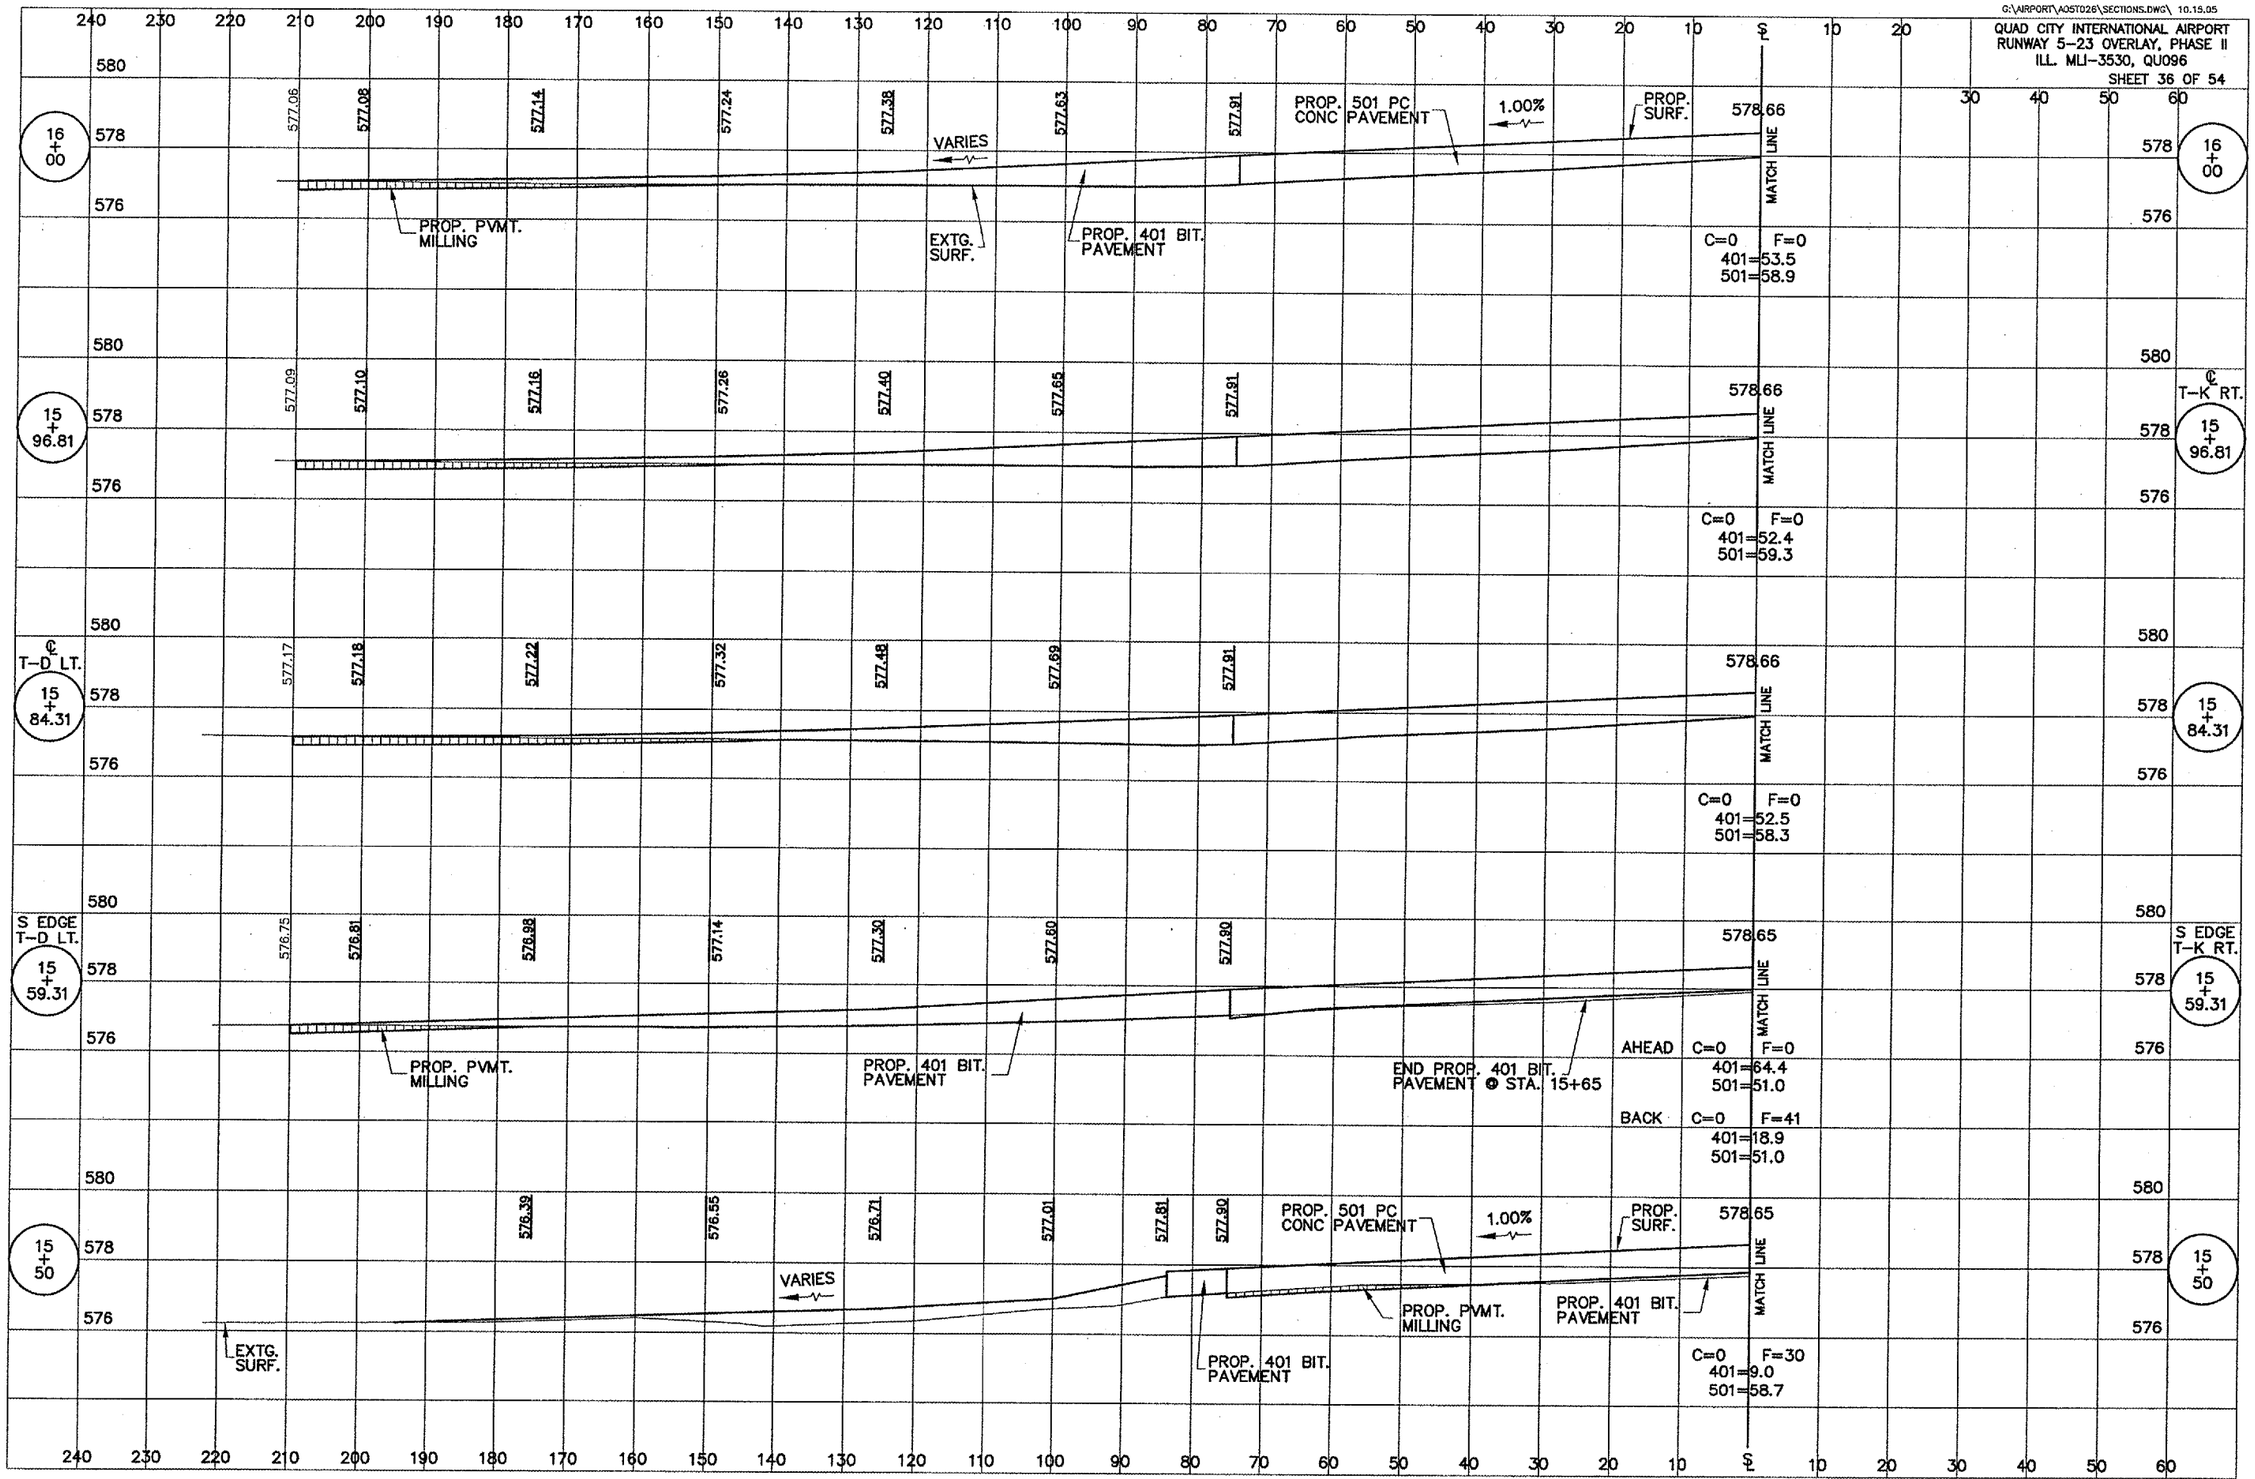

RUNWAY 5-23 OVERLAY CROSS SECTIONS, STA 15+50 TO STA 16+00, LEFT

:\Airport\A05T026\SECTIONS.dwg, 1/23/2006 1:29:40 PM, jeffm