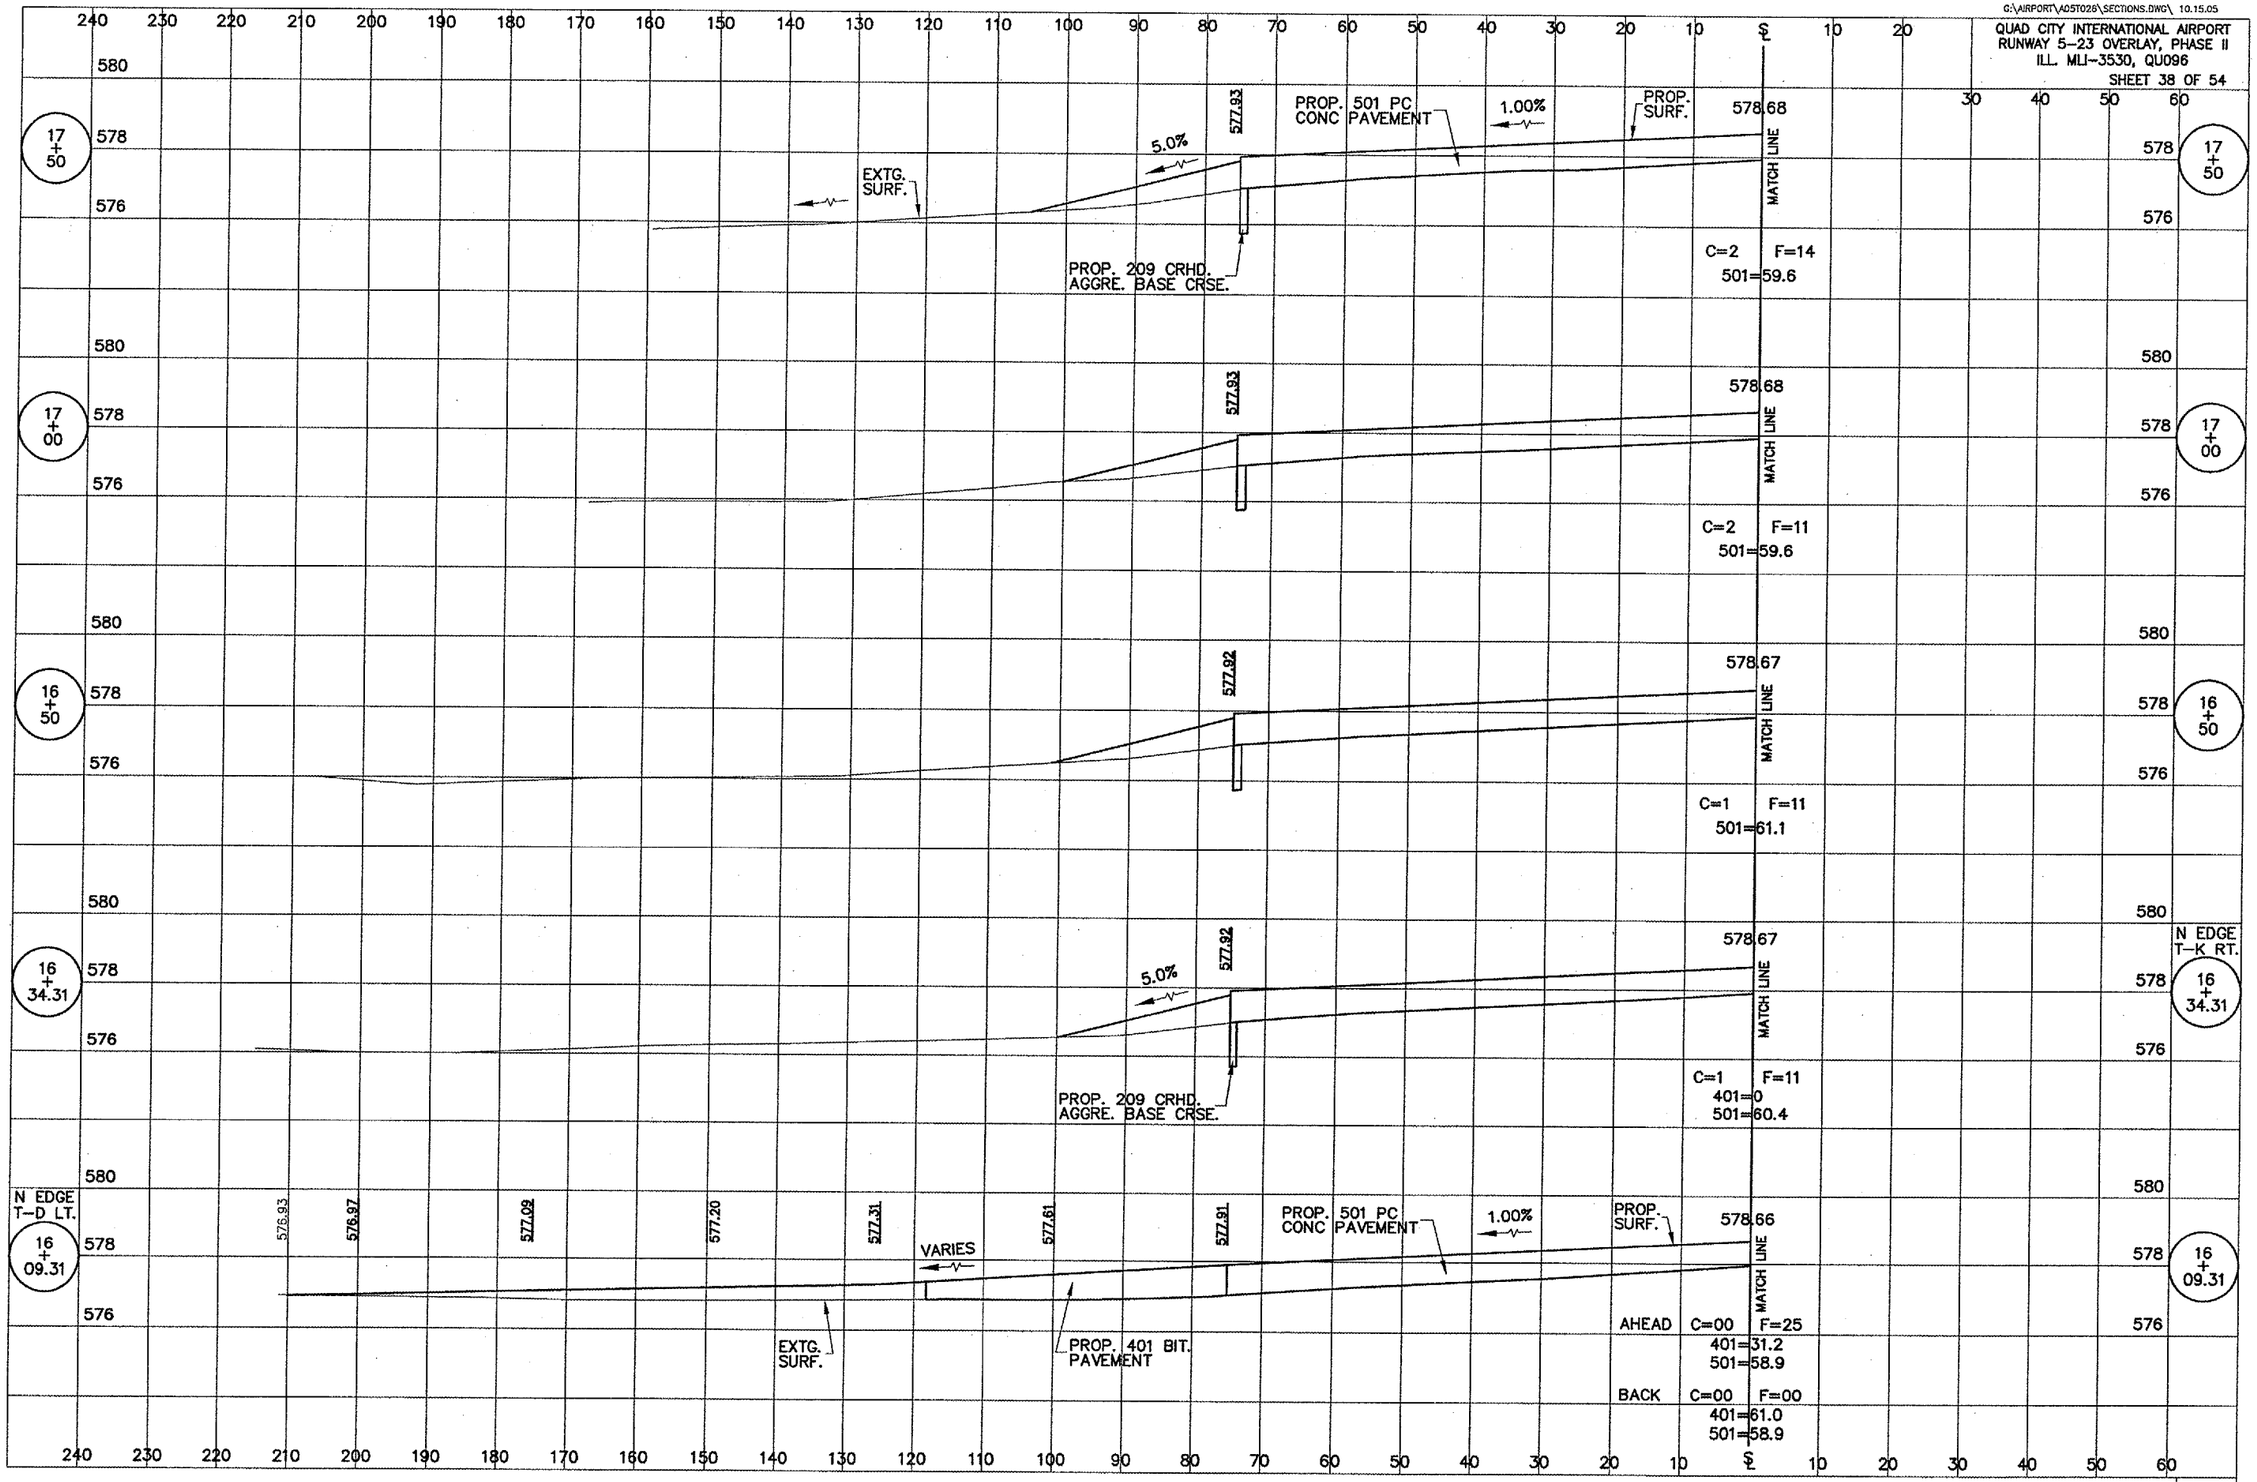

RUNWAY 5-23 OVERLAY CROSS SECTIONS, STA 16+09.31 TO STA 17+50, LEFT

I:\Airport\A05T026\SECTIONS.dwg, 1/23/2006 1:32:54 PM, jeffm