


RUNWAY 5-23 OVERLAY CROSS SECTIONS, STA 20+50 TO STA 22+50

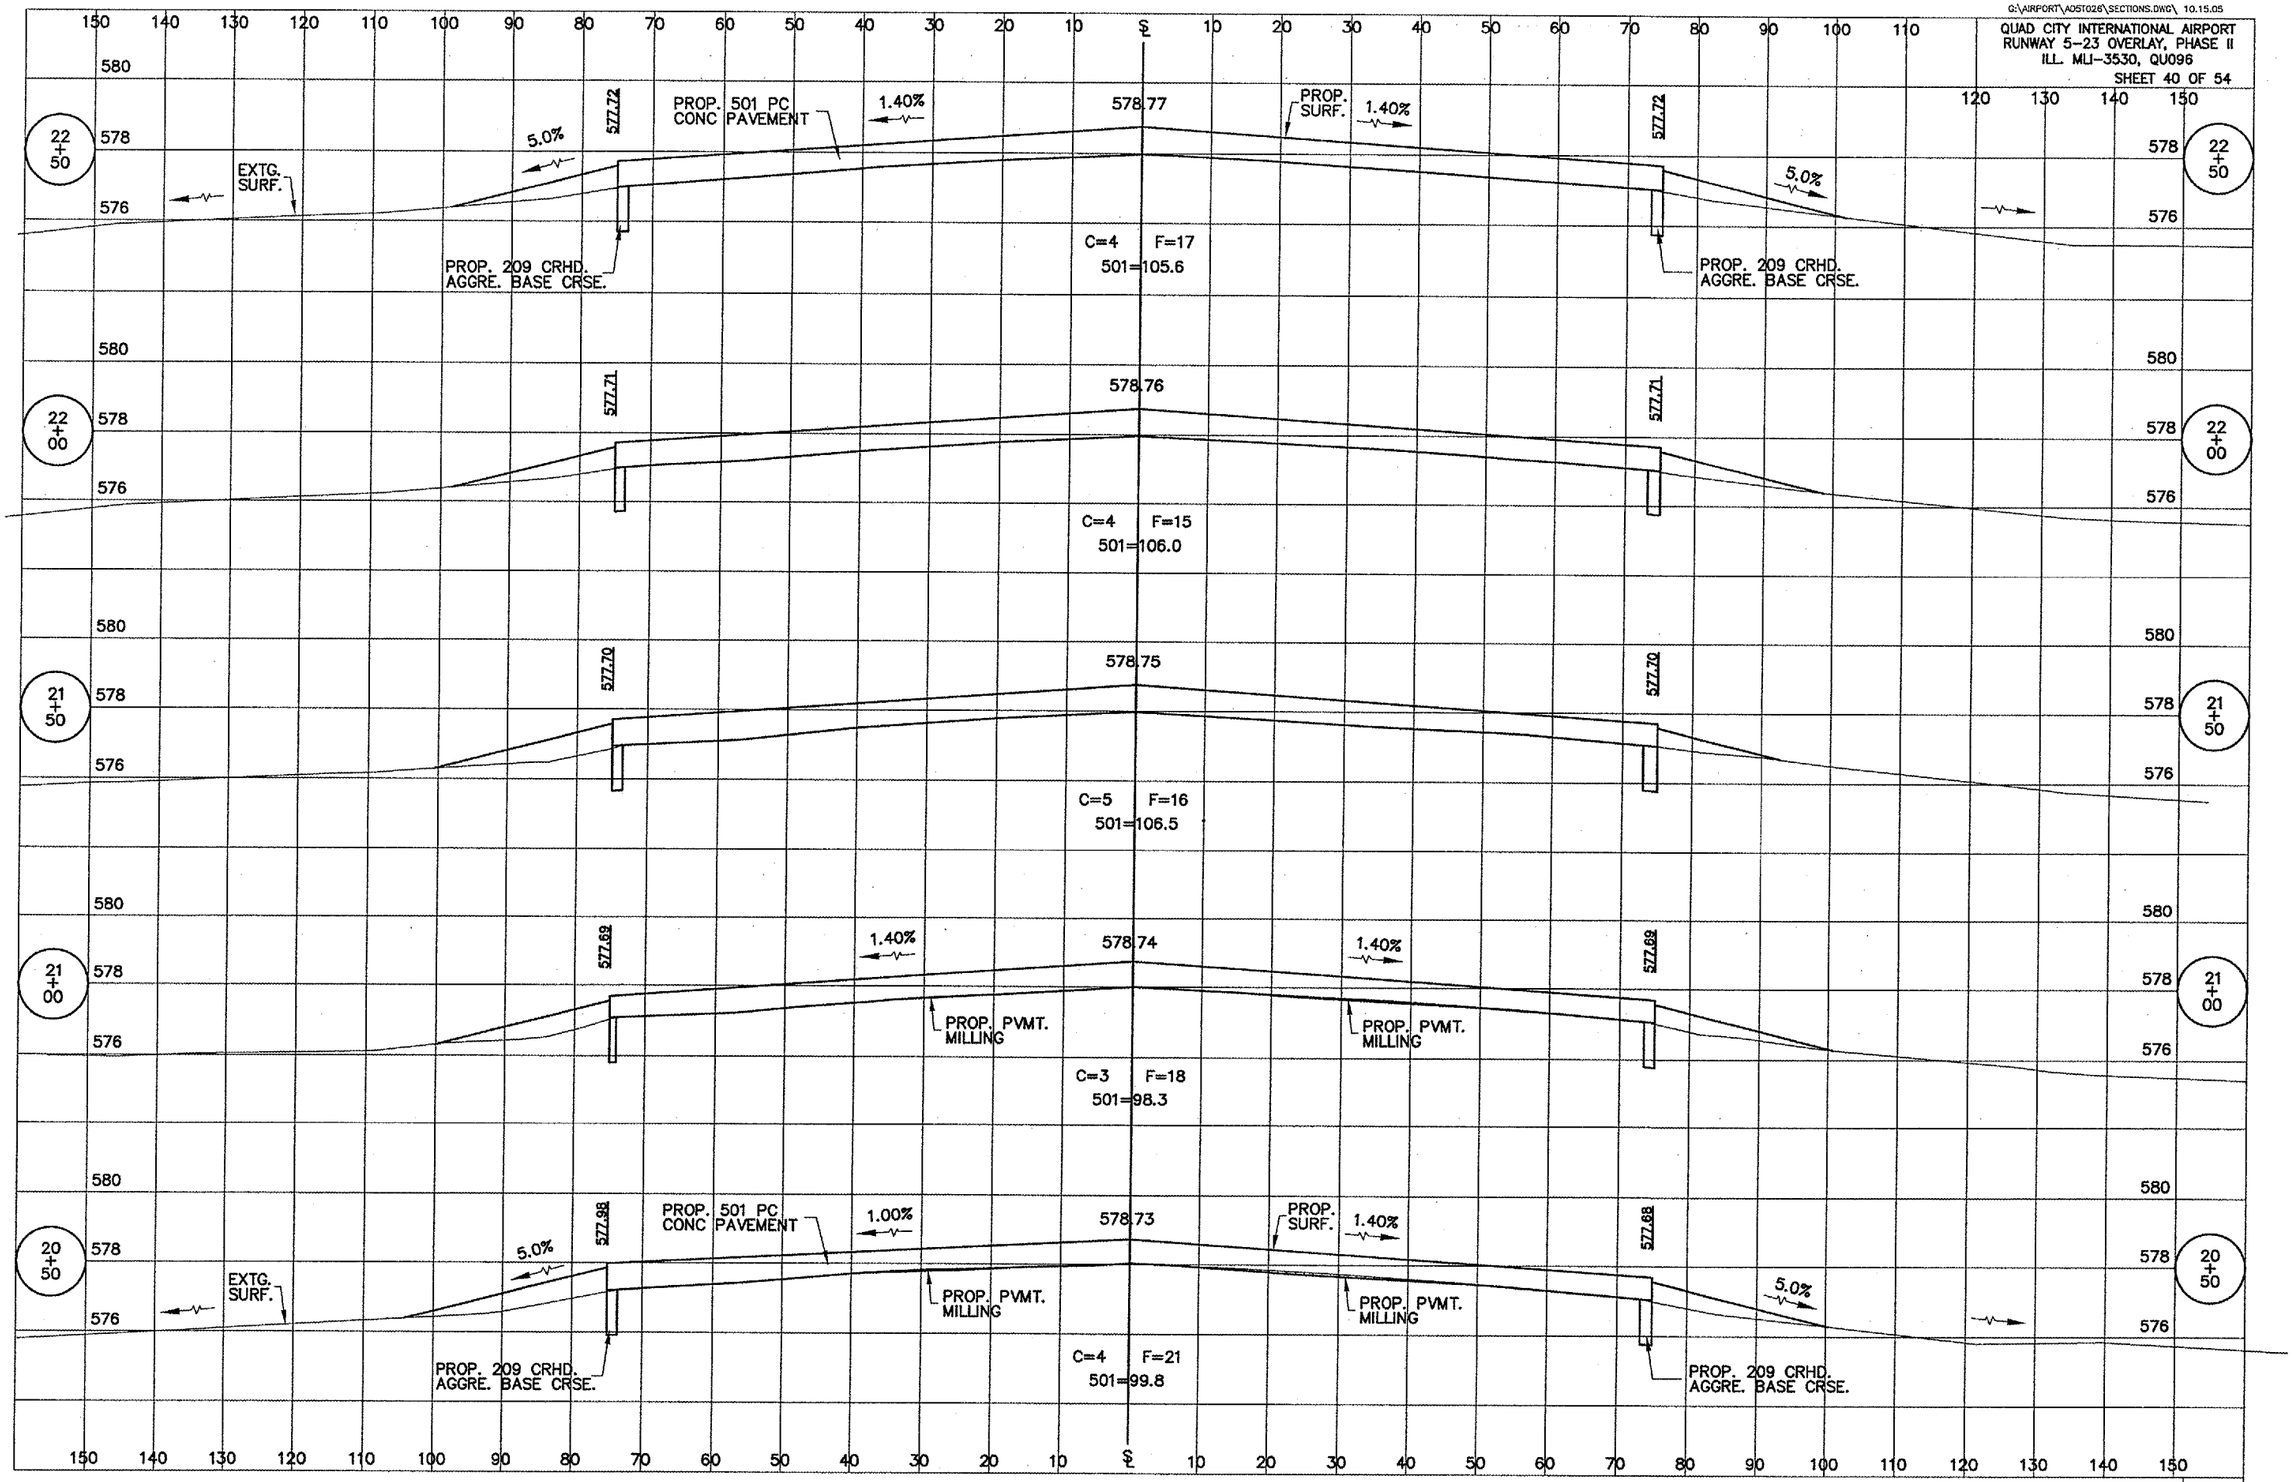

J:\Airport\A05T026\SECTIONS.dwg, 1/23/2006 1:38:51 PM, jeffm