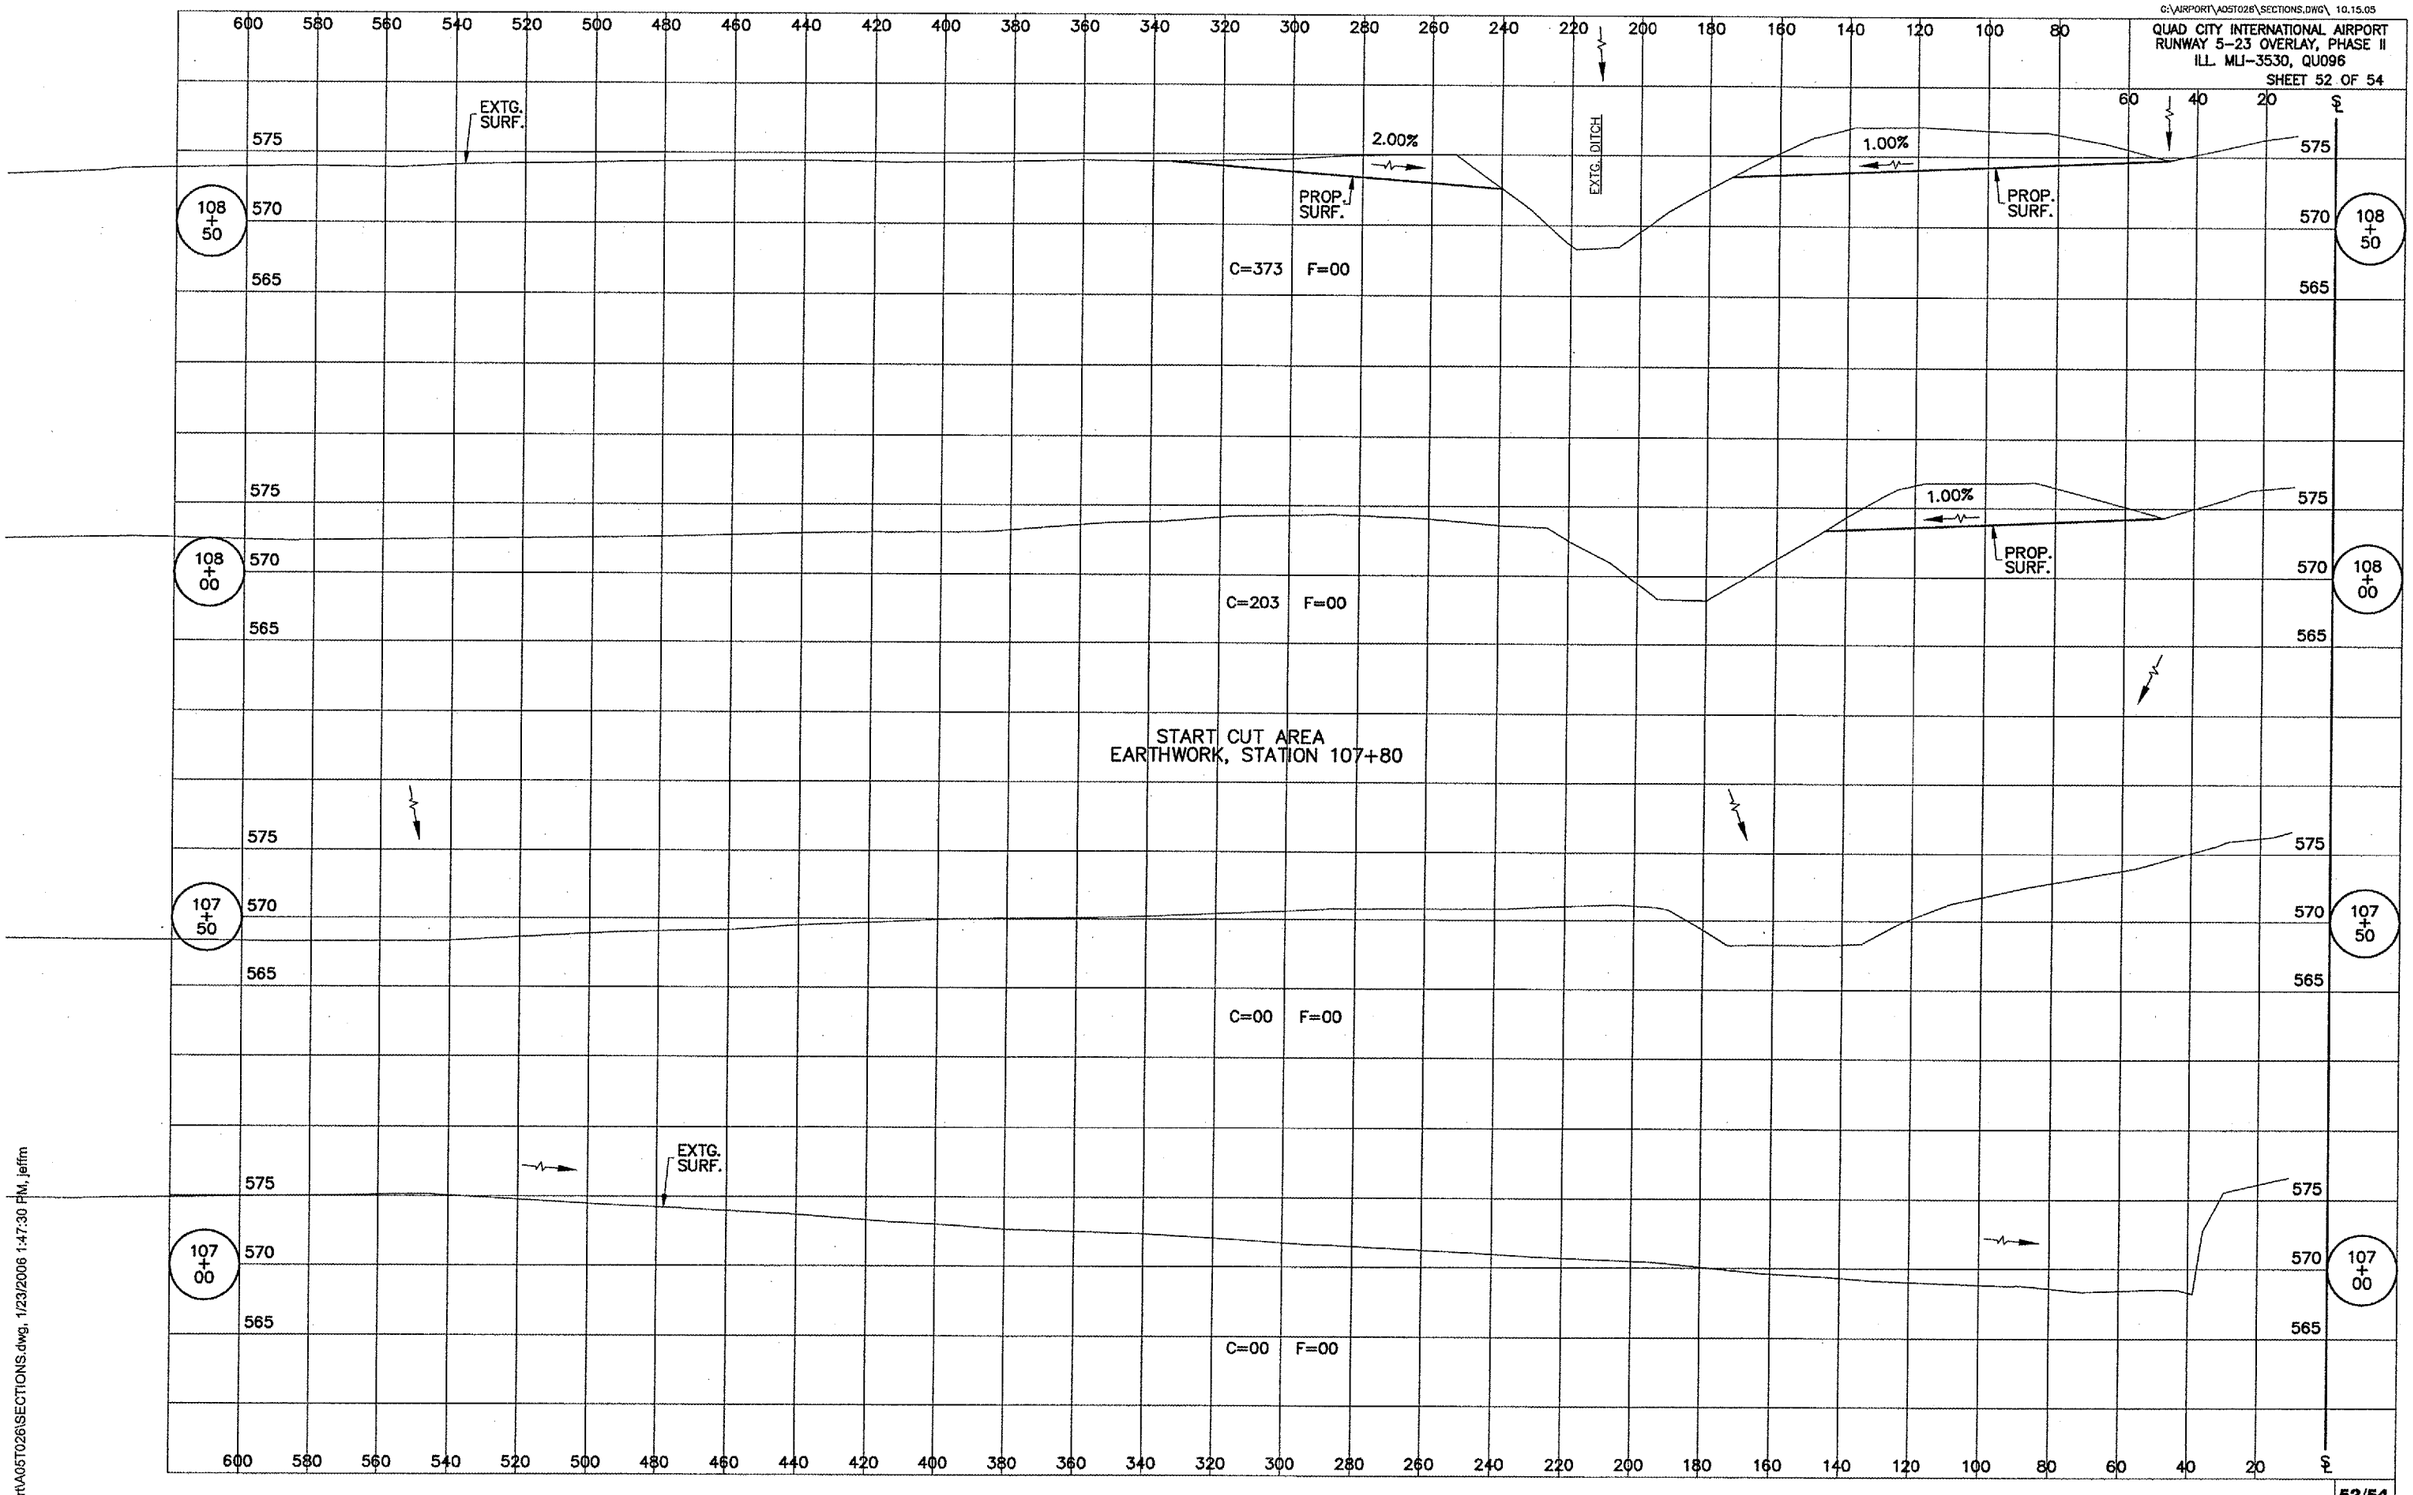

EARTHWORK CUT AREA CROSS SECTIONS, STA 107+00 TO STA 108+50

G:\Airport\A05T026\SECTIONS.dwg, 1/23/2006 1:47:30 PM, jeffm