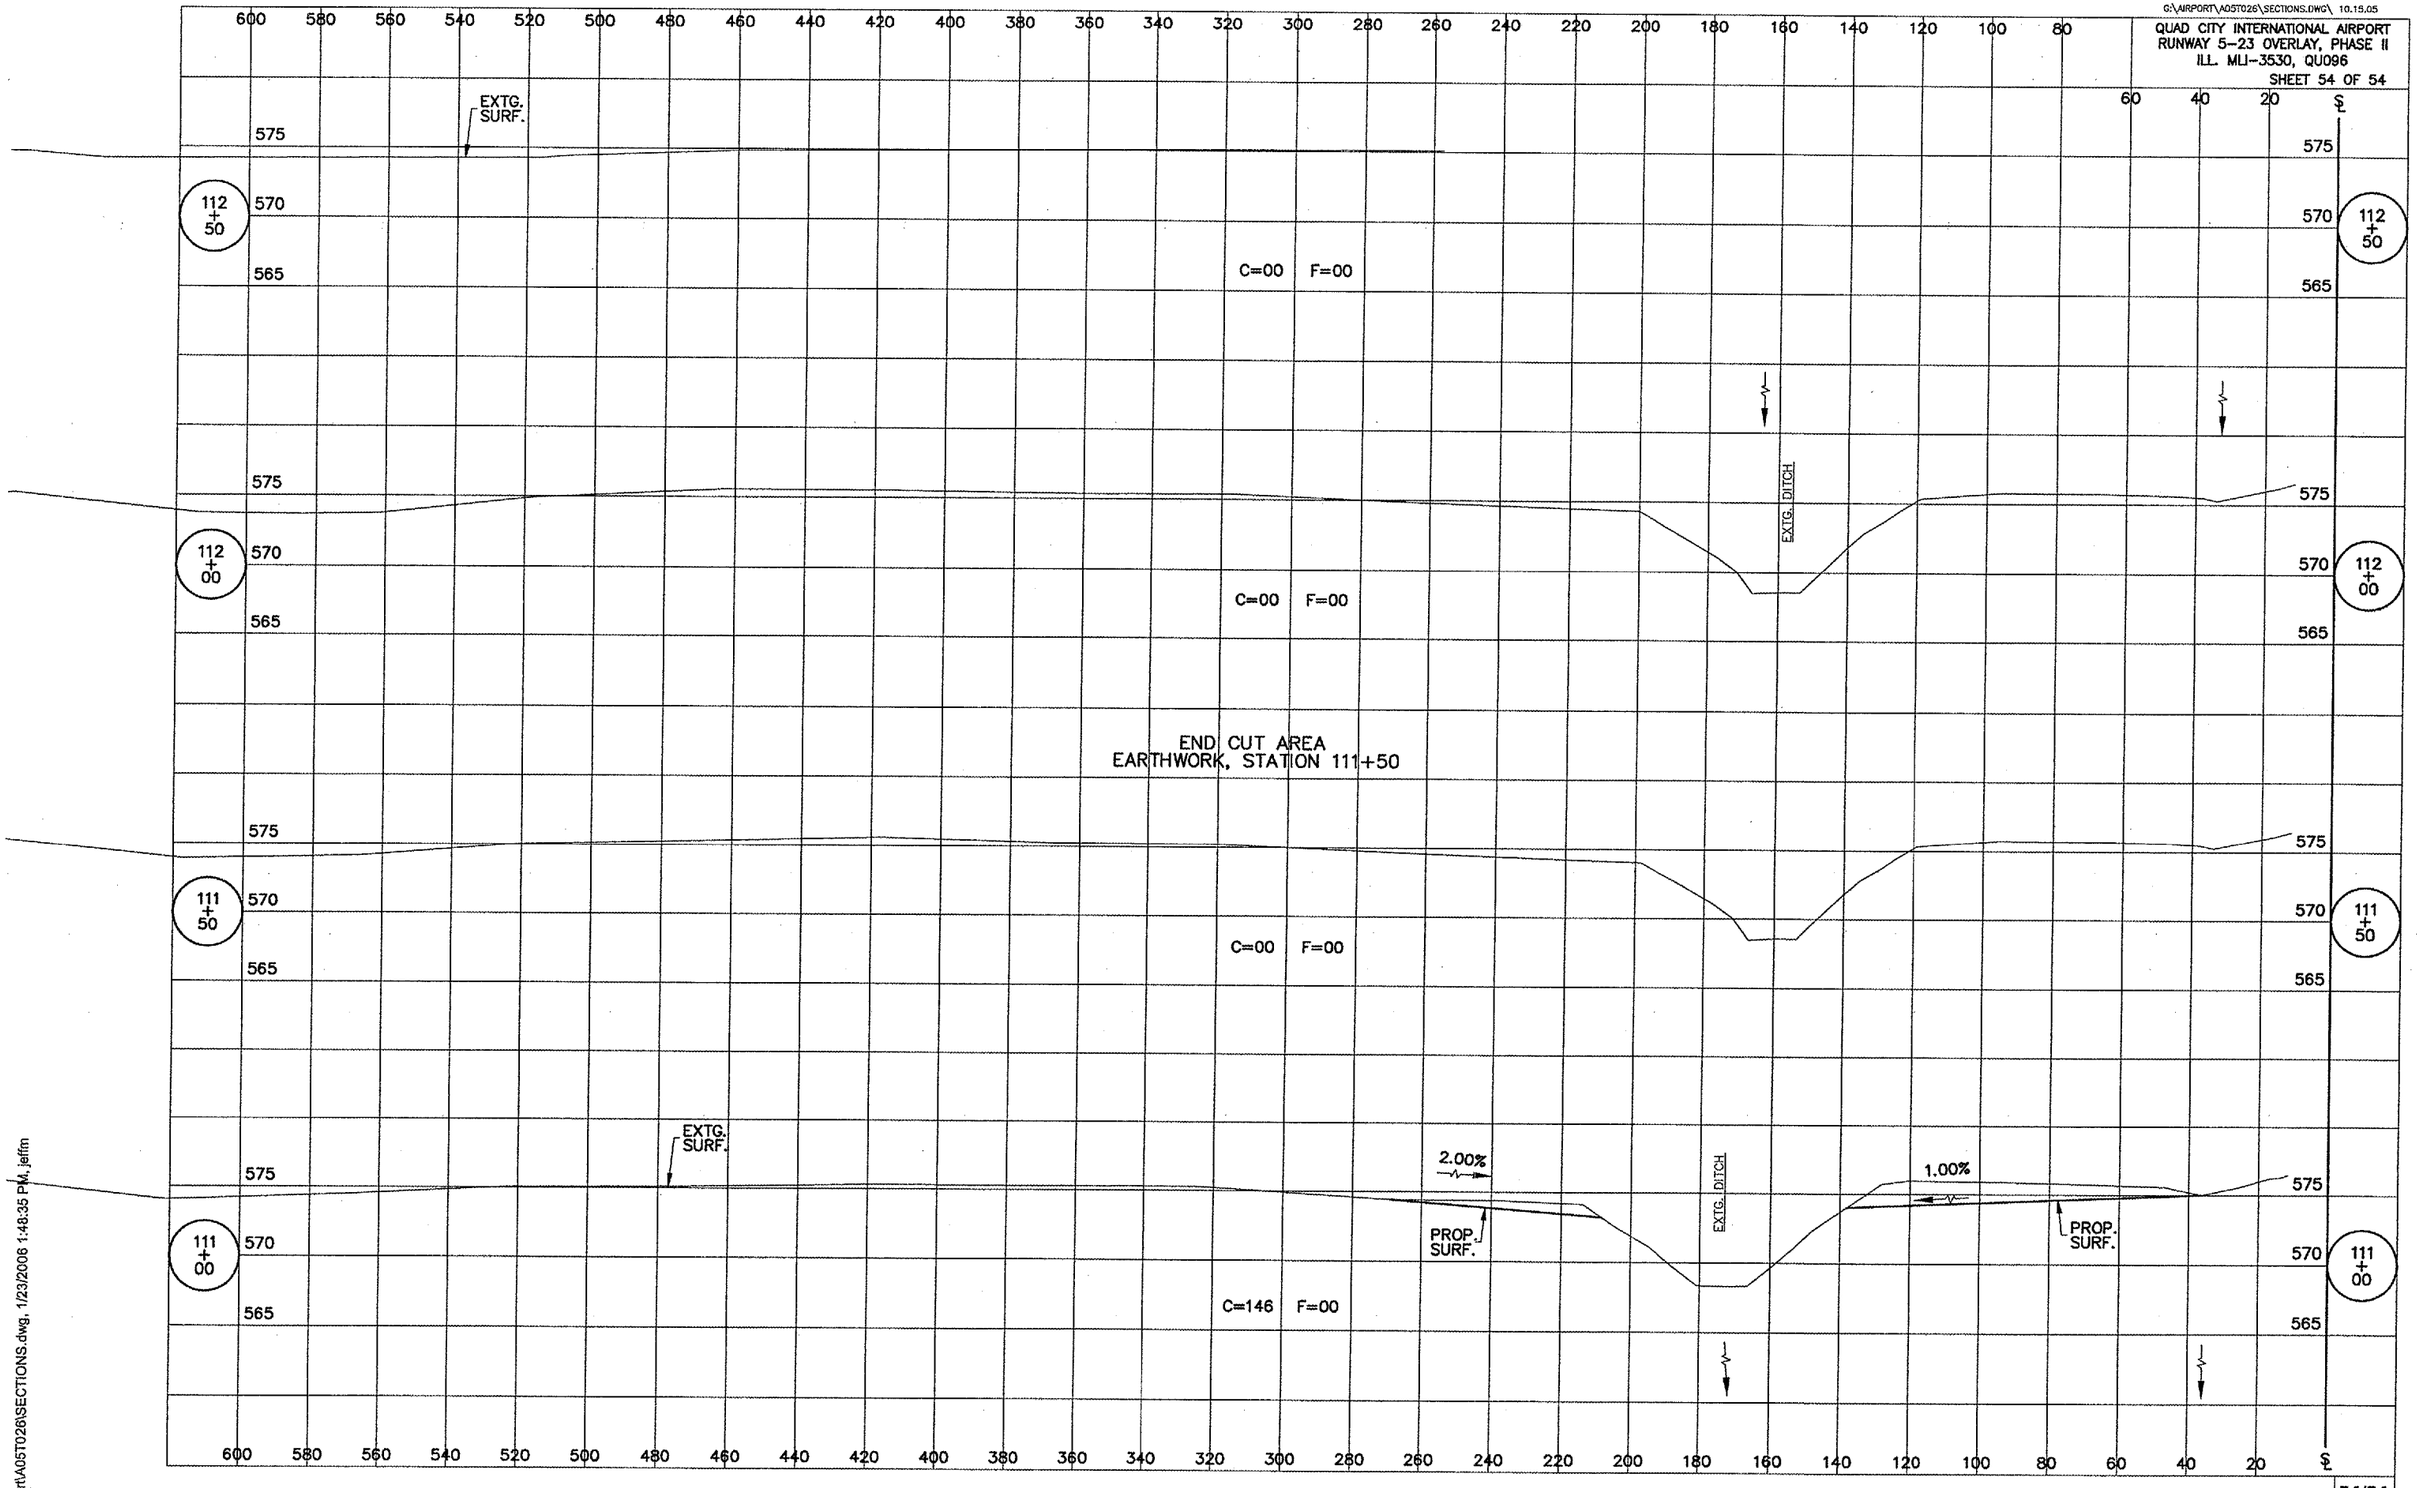

EARTHWORK CUT AREA CROSS SECTIONS, STA 111+00 TO STA 112+50

G:\Airport\A05T026\SECTIONS.dwg, 1/23/2006 1:48:35 PM, jeffm